
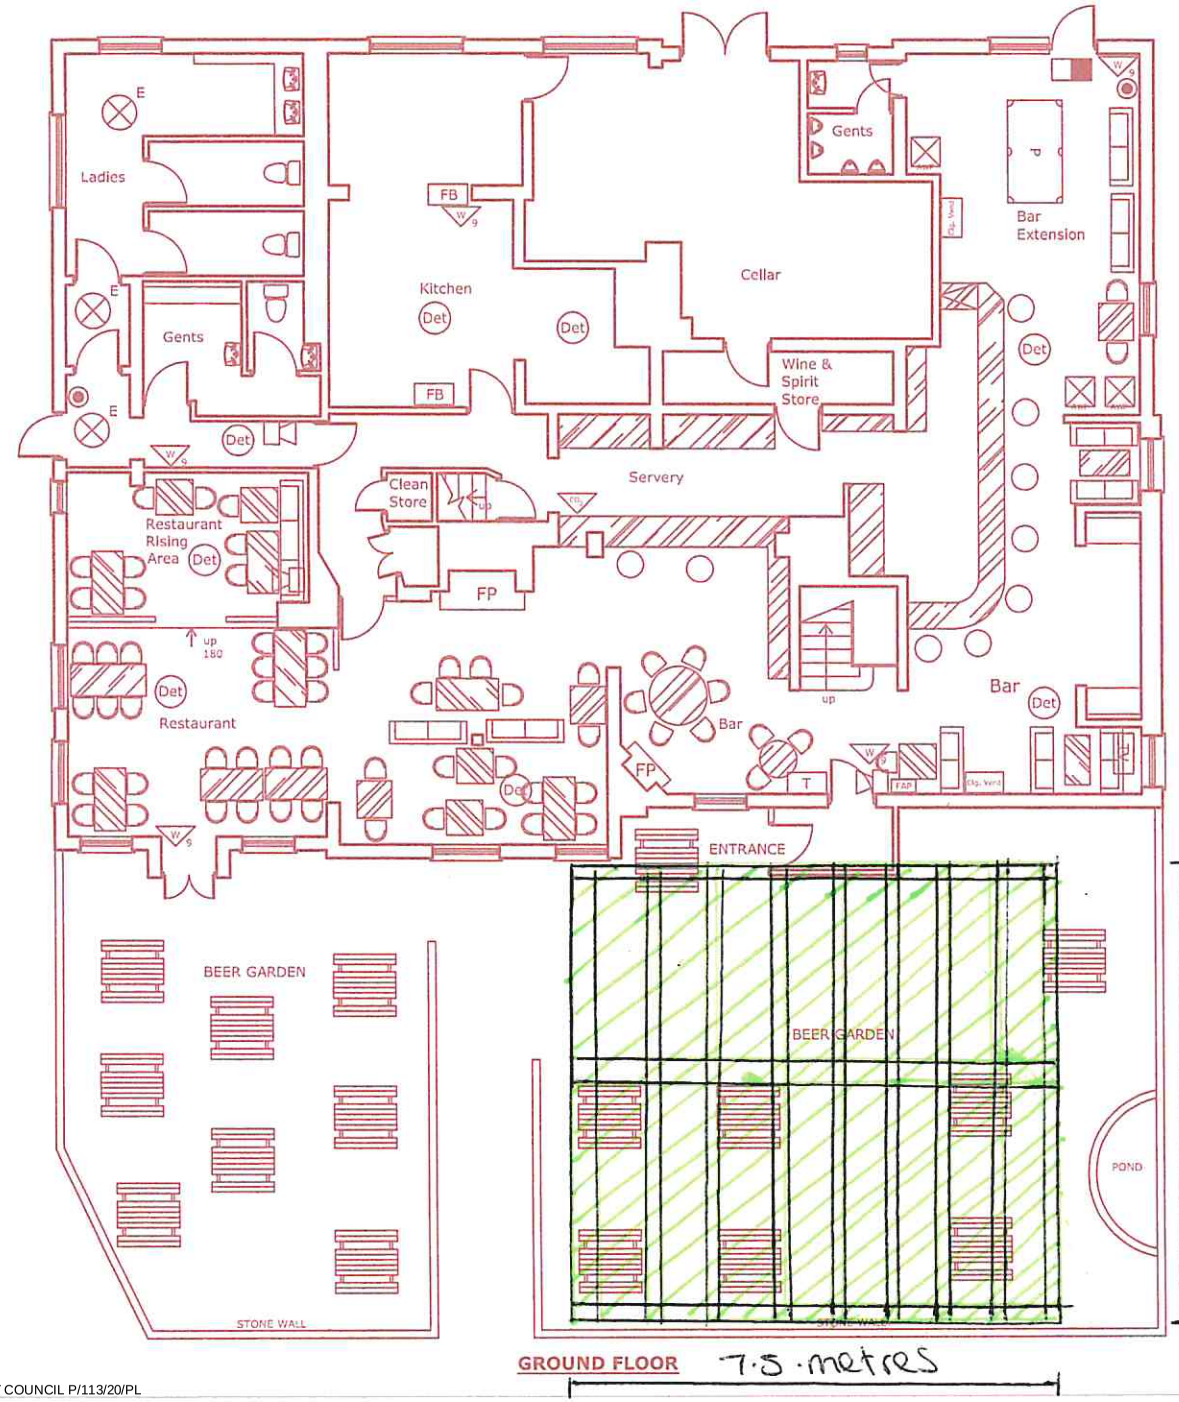


GROUND FLOOR

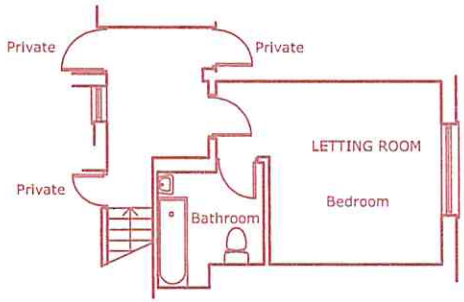

FIRST FLOOR

Effective Drinking Area=
130.6 sq.m.

Client: Hall & Woodhouse

Job No: 3202

Title:
The Lion Inn
Nyetimber Lane
Pagham, PO21 3JX

Title:
Ground Floor,
First Floor
Layouts

Licensing

Project Manager / Designer	Drawn By	Scale	Date
MCH	AR	1:100@A3	29/05/05
Acc. Dwg.	Drawing Number		Rev.
ROSE	6072/3202/01		

ARUN DISTRICT COUNCIL P/113/20/PL