


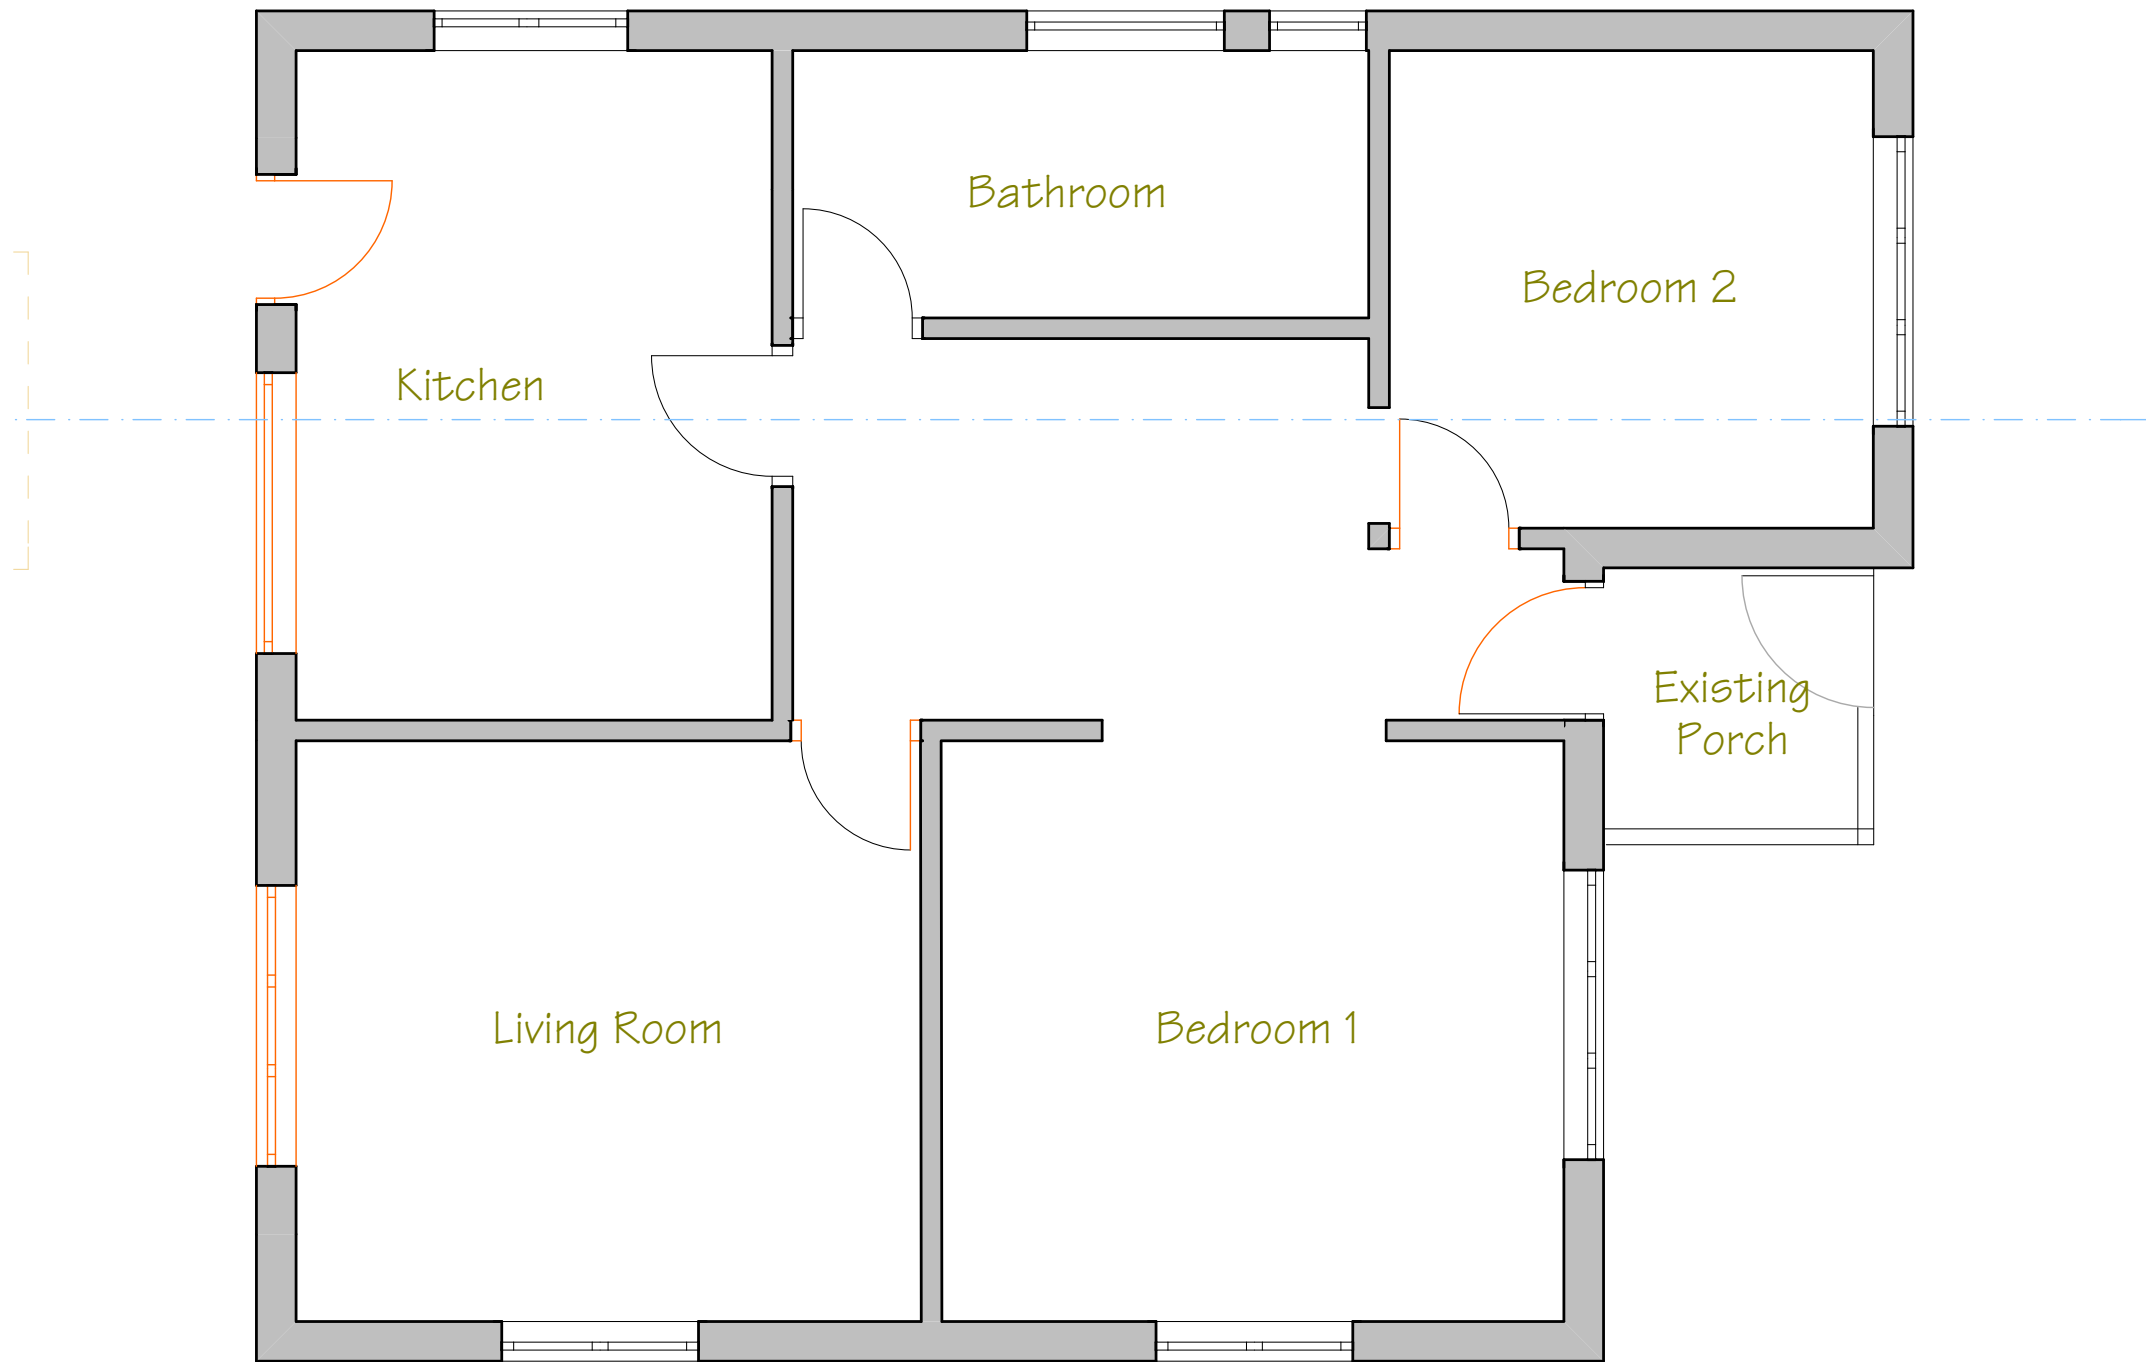

0.

00-Existing Ground Floor

1:50