

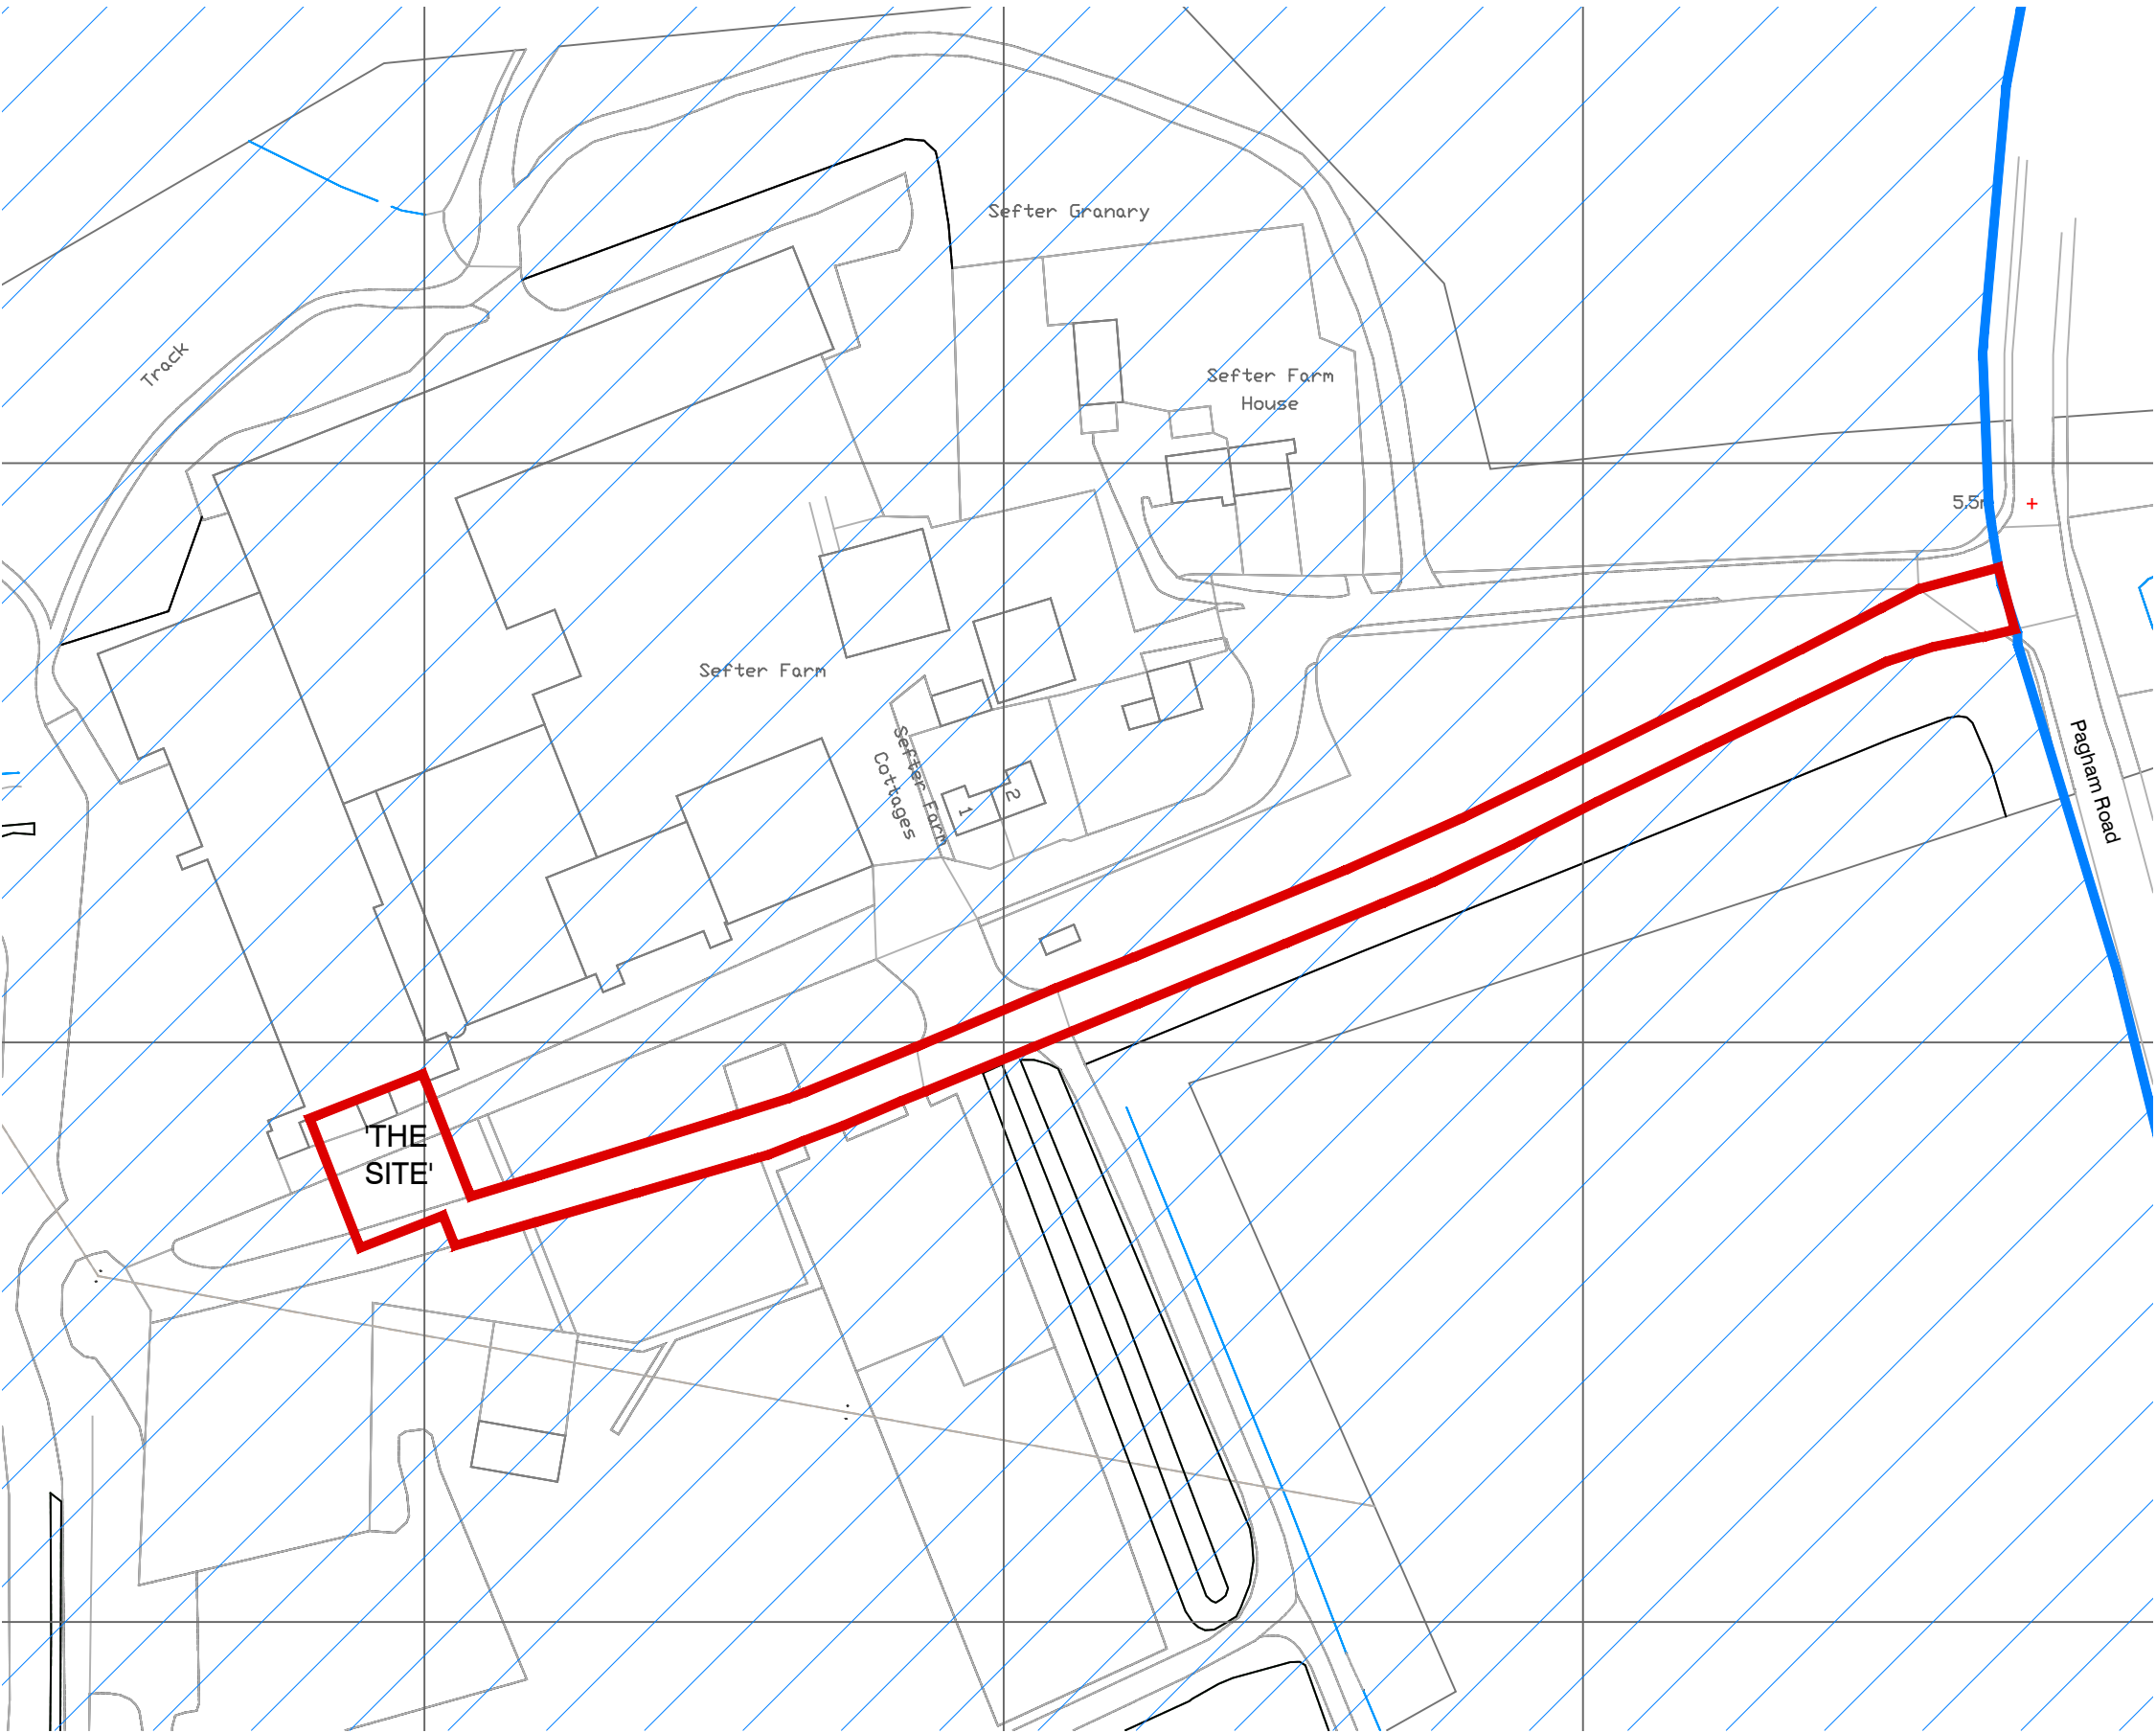


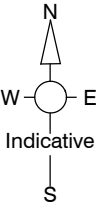

Ordnance Survey, (c) Crown Copyright 2017. All rights reserved. Licence number 100047474

NOTES:
Dimensions to be checked on site before commencing work.
any discrepancies shall be reported to Curtis Leeves Technical Ltd. immediately.
Do not scale from these drawings except for planning purposes.
Use figured dimensions only.
Where applicable this drawing is to be read in conjunction with other consultants' drawings.
This drawing is the copyright of Curtis Leeves Technical Ltd.
and may not be copied, altered or reproduced in any way, or passed to a third party, without written authority.

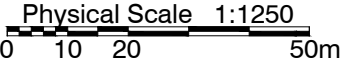

02	Issued for Planning	29.09.17
01	Issued for comment	27.09.17

rev	description	date
status		
PLANNING		



CURTIS LEEVES TECHNICAL LTD
01243 378070 | mail@cltechnical.co.uk

client			
BARFOOTS OF BOTLEY LTD.			
project			
Sefter Farm Packhouse 1 Corn Extension			
title			
Location Plan			
date	scale @ A3	drawn	chkd
Sep 17	1:1250	KWF	GBC
project no.	drawing no.	rev	
1727	001	02	