



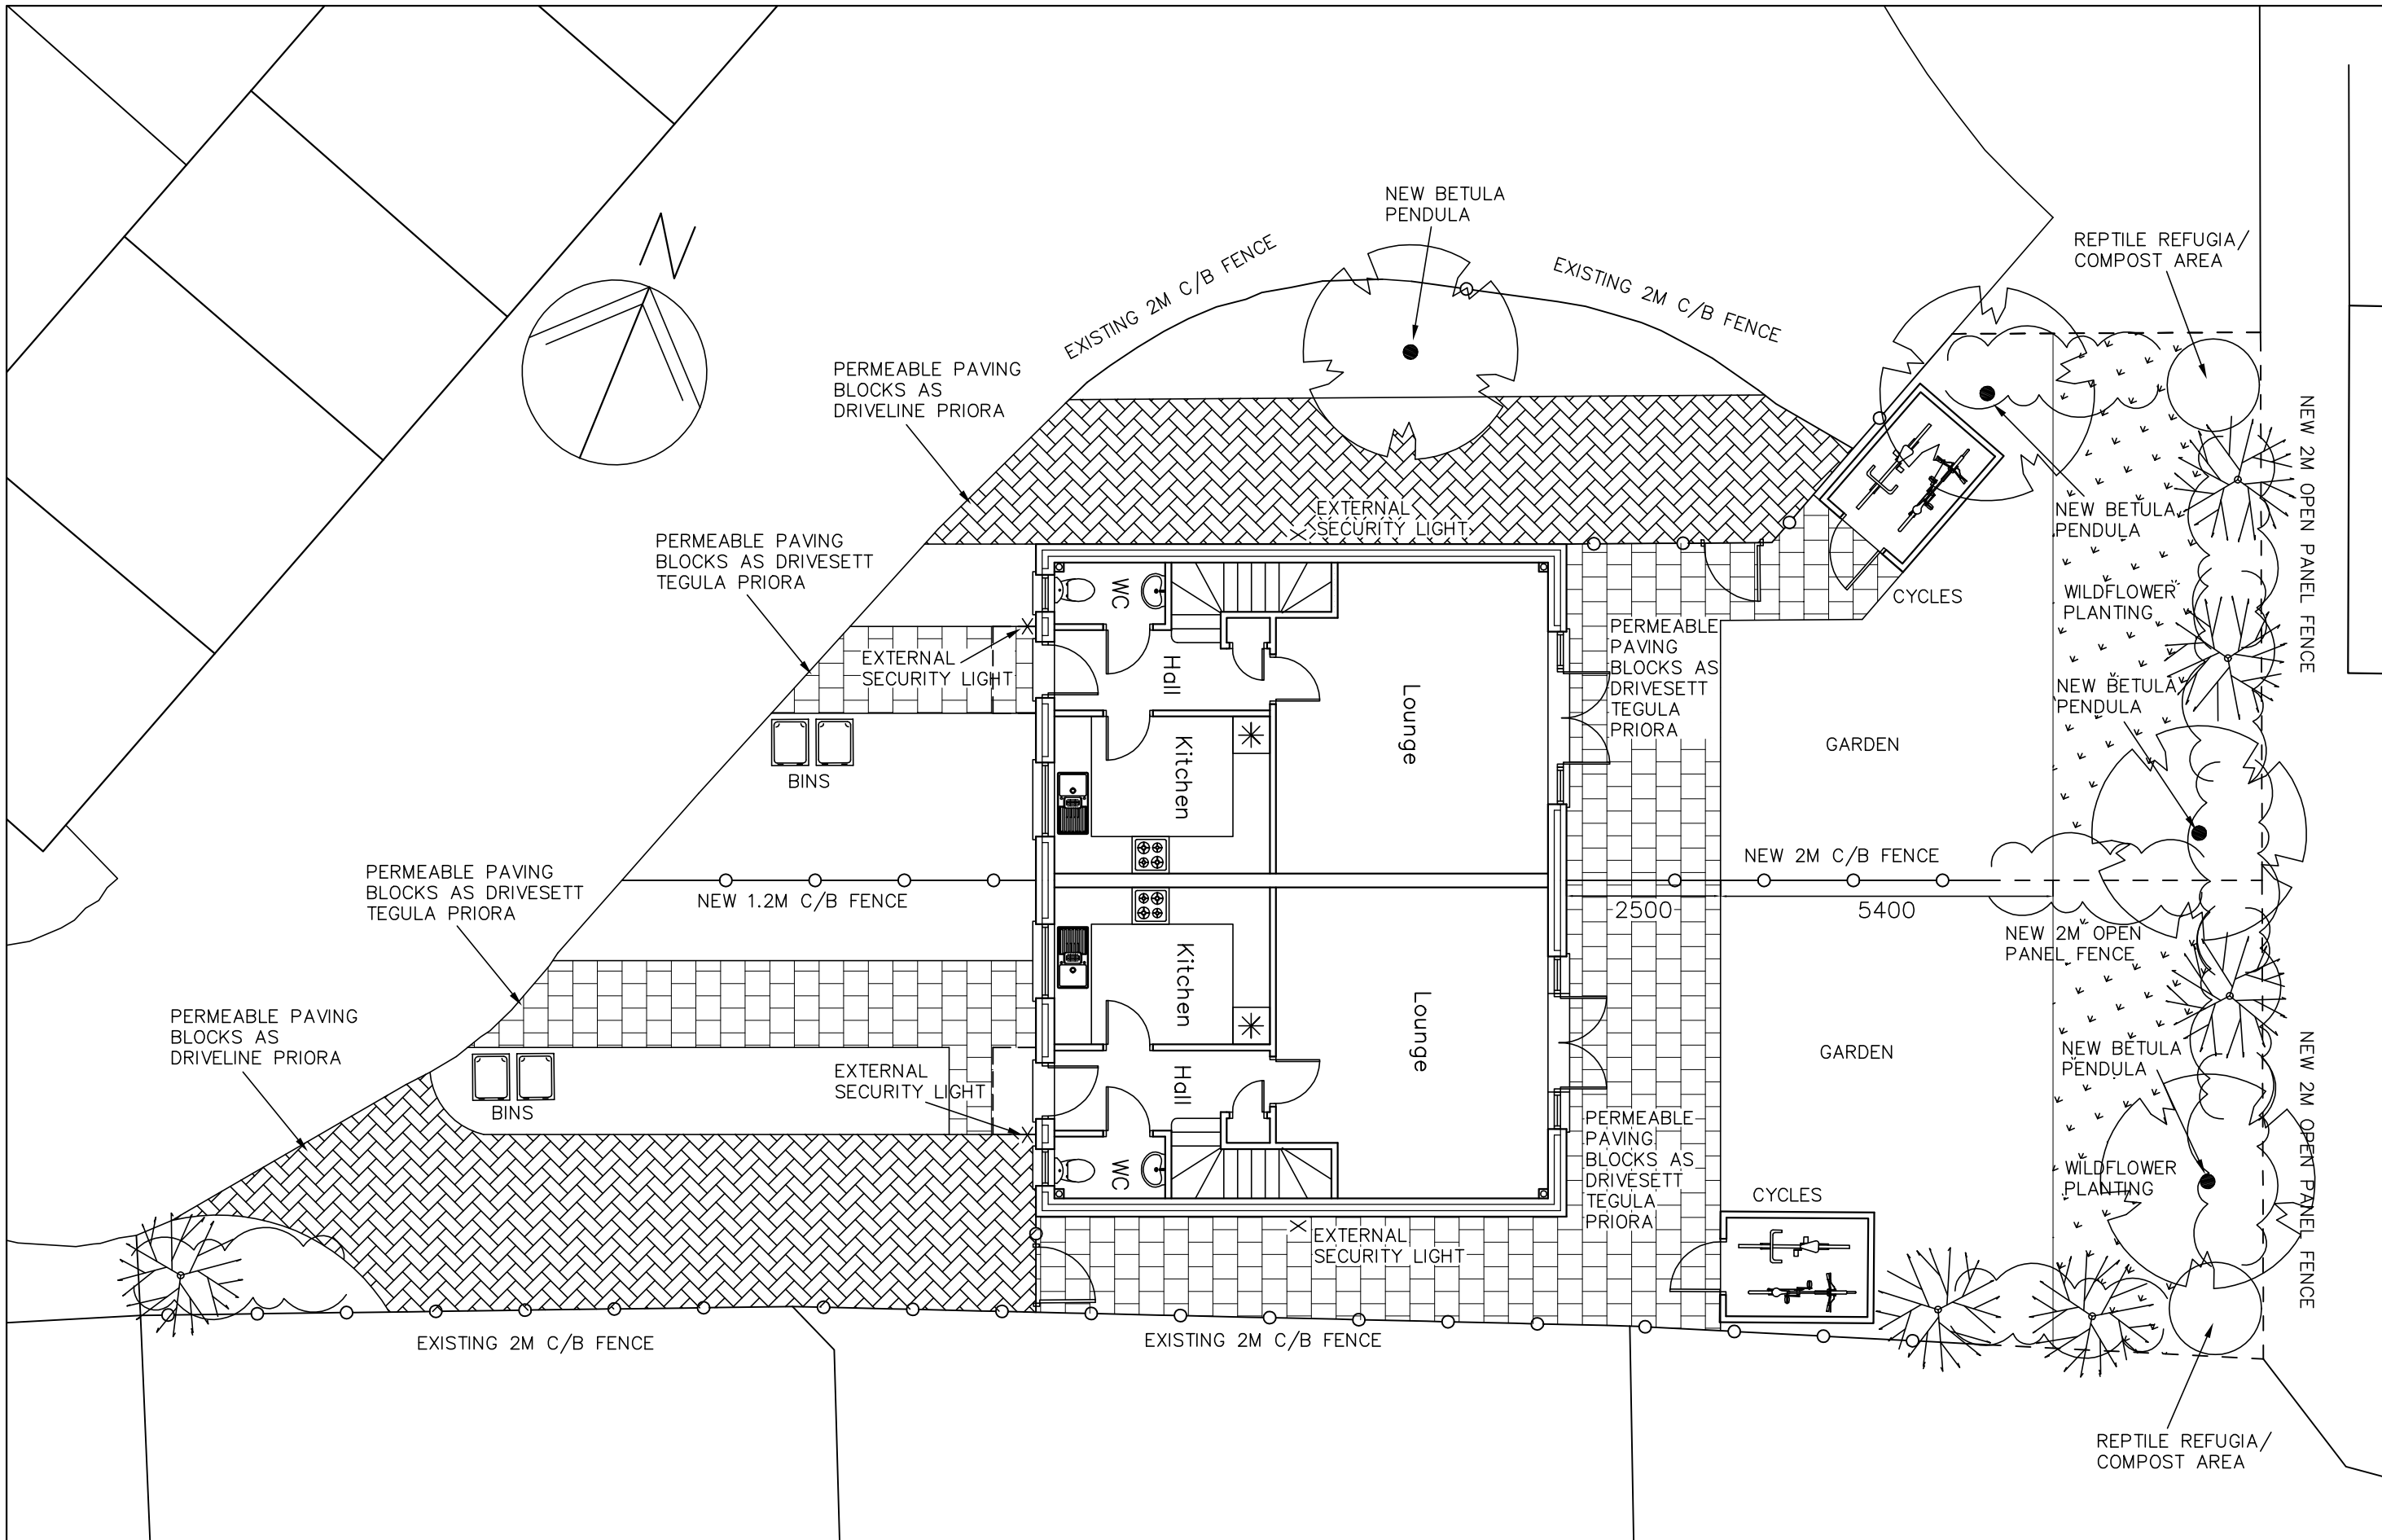

7 Webb Close
Pagham, Bognor
PO21 4XB

PROPOSED
SITE PLAN

Revisions
A. Notation for reptile habitats. 02/02/18

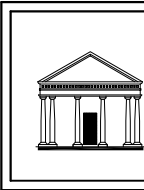

Martin Critchley
CHARTERED ARCHITECT

The Old Brewery,
15E South Street, Havant,
Hampshire, PO9 1BU
023 92 474 919
critchleyarchitect@hotmail.com

Scale A3 = 1:100
Drawn JHL/SAR
Date 16/01/18

17017-103^A