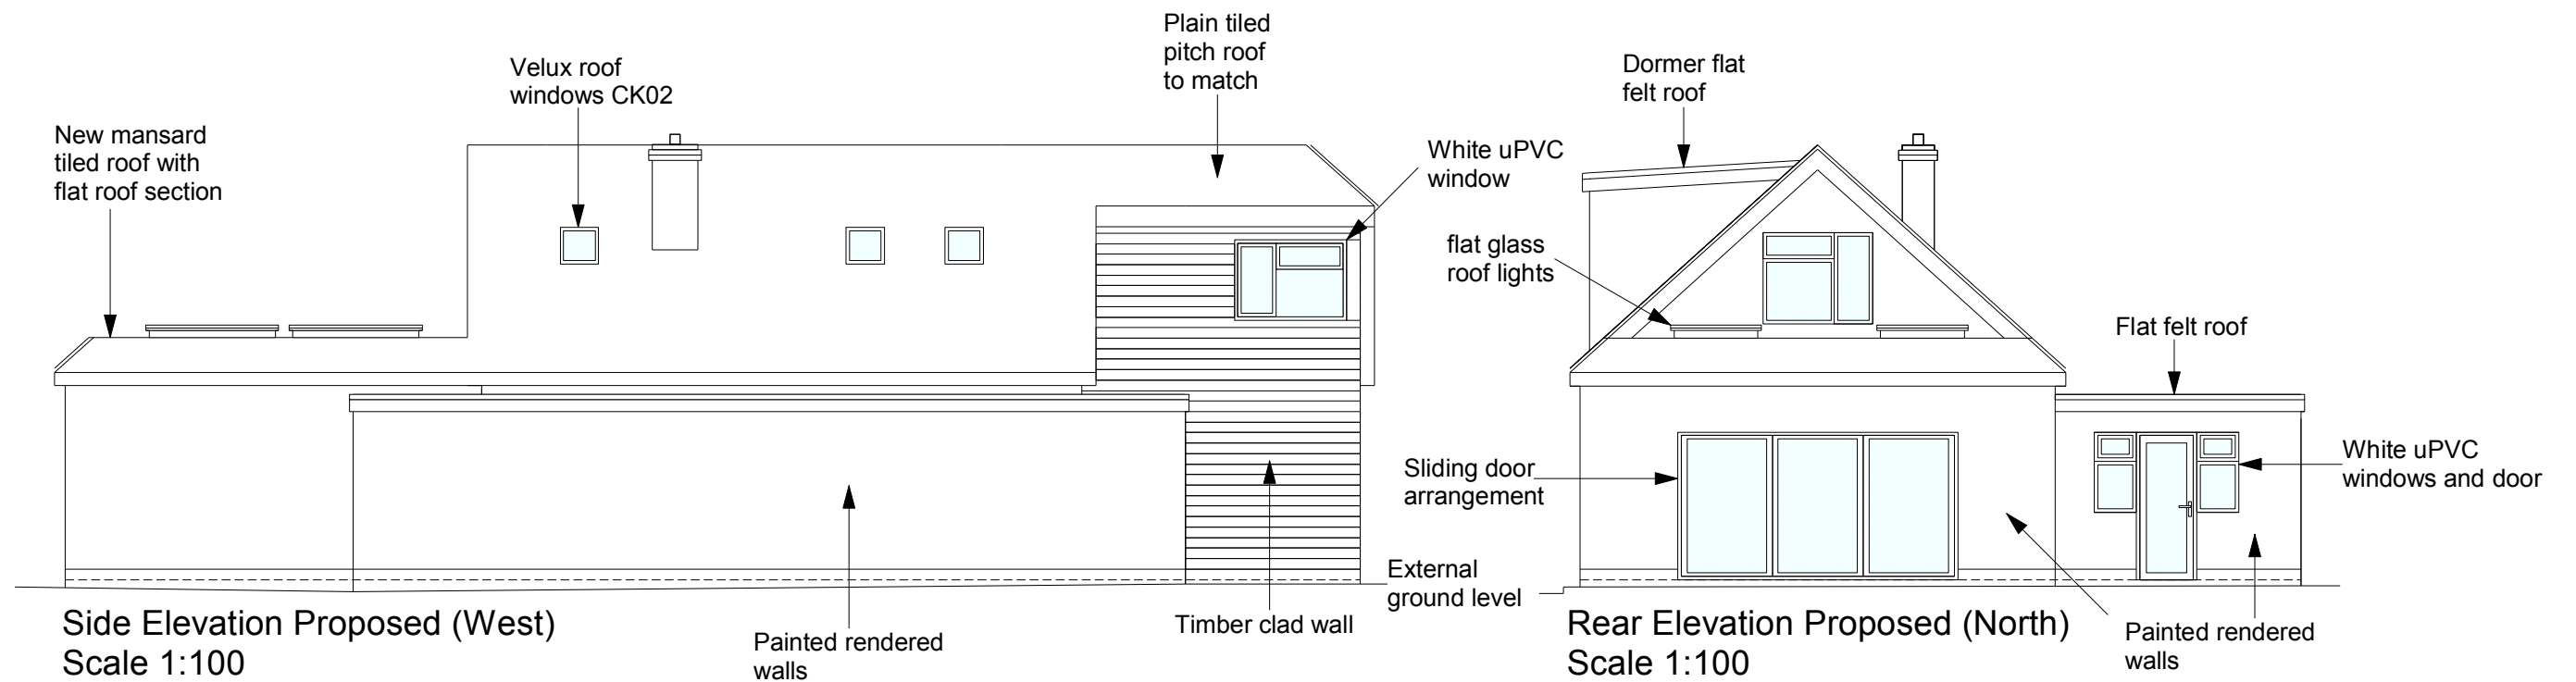
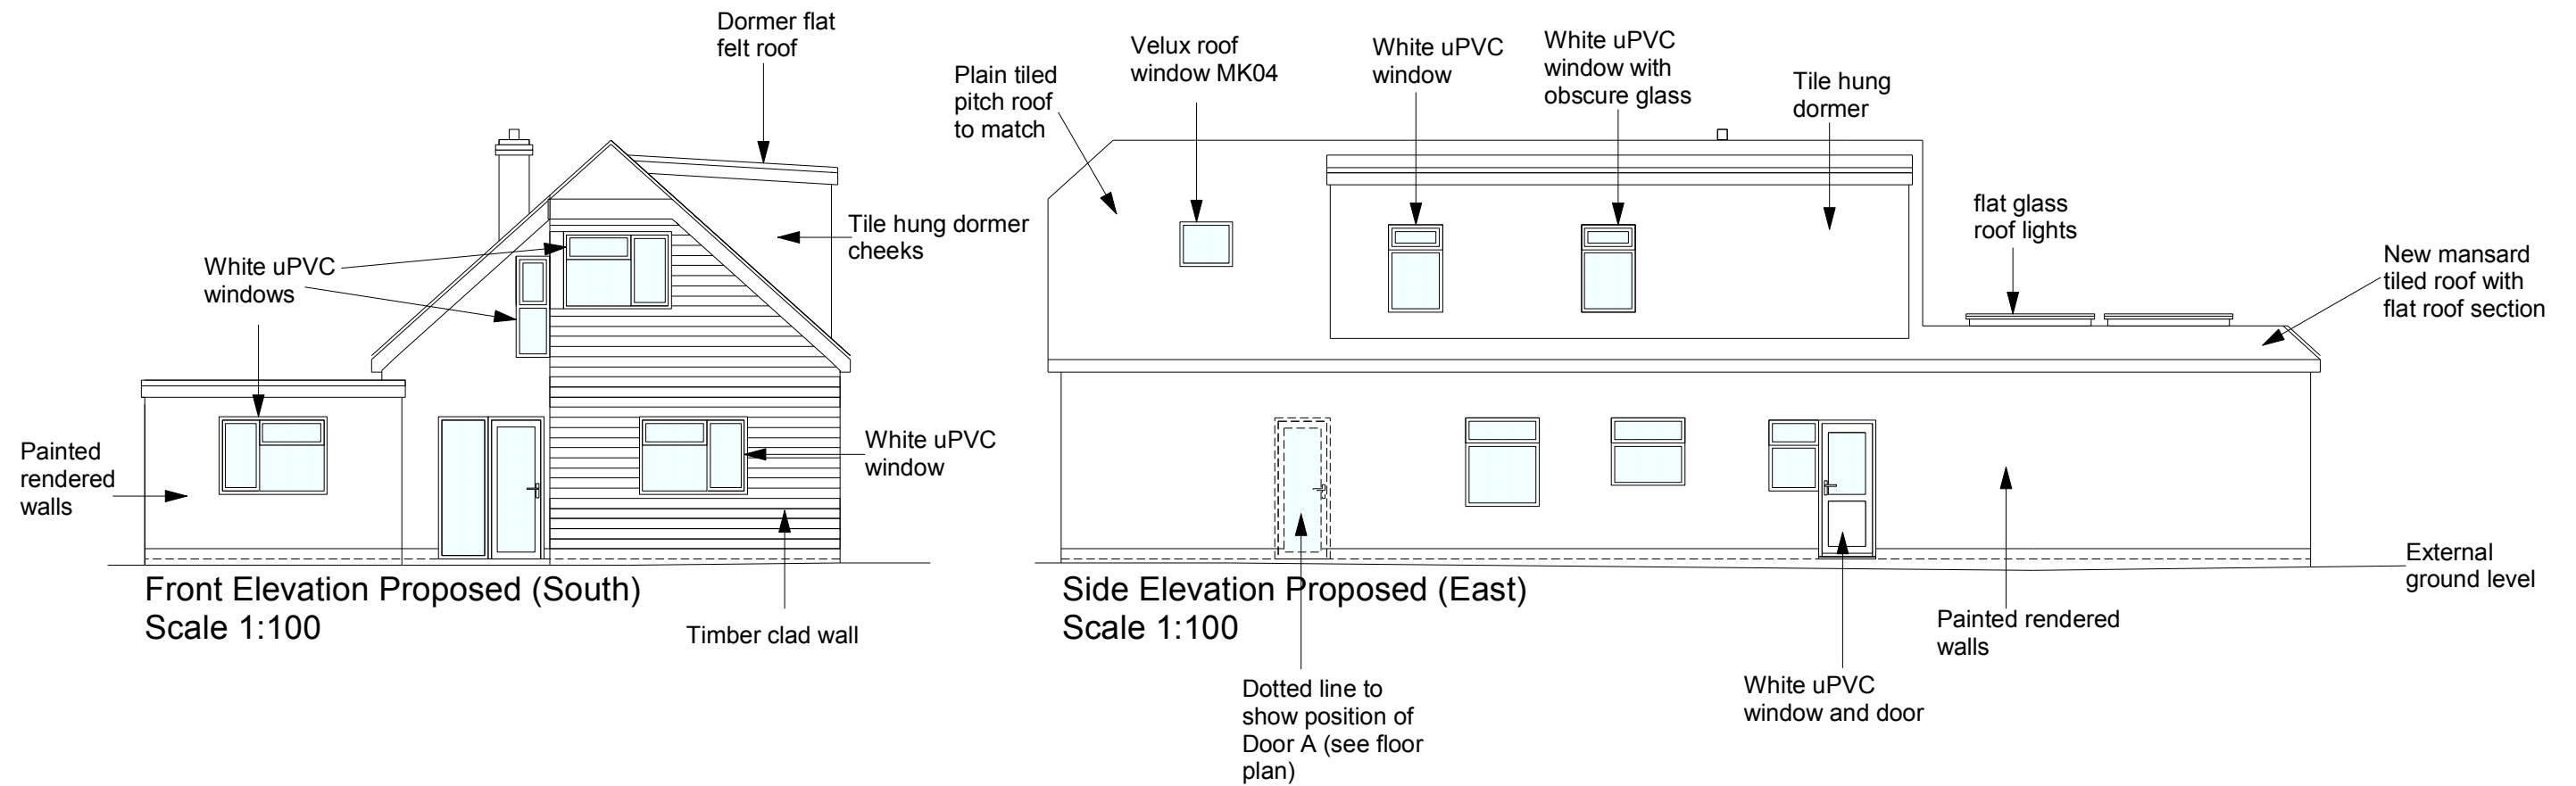


All dims and details to be checked on site prior to any commencement of work. This plan is not a full specification or schedule of work and has been produced solely for the purpose of obtaining the necessary local authority consents/approvals For Party Wall etc. Act 1996 see Government booklet or website.	Status:		Client: Mr & Mrs Belcher 39 Sea Lane Pagham Bognor Regis West Sussex PO21 4UW	Revision: A Scale: 1:50 & 100 @A3 Date: Sept 20 Dwg No: LB003	Project: Extensions and alterations Content: Proposed elevations
	Preliminary	☐ Tender	☐		
	Planning	☒ Construction	☐		
	Building Regulations	☐ As Built	☐		