




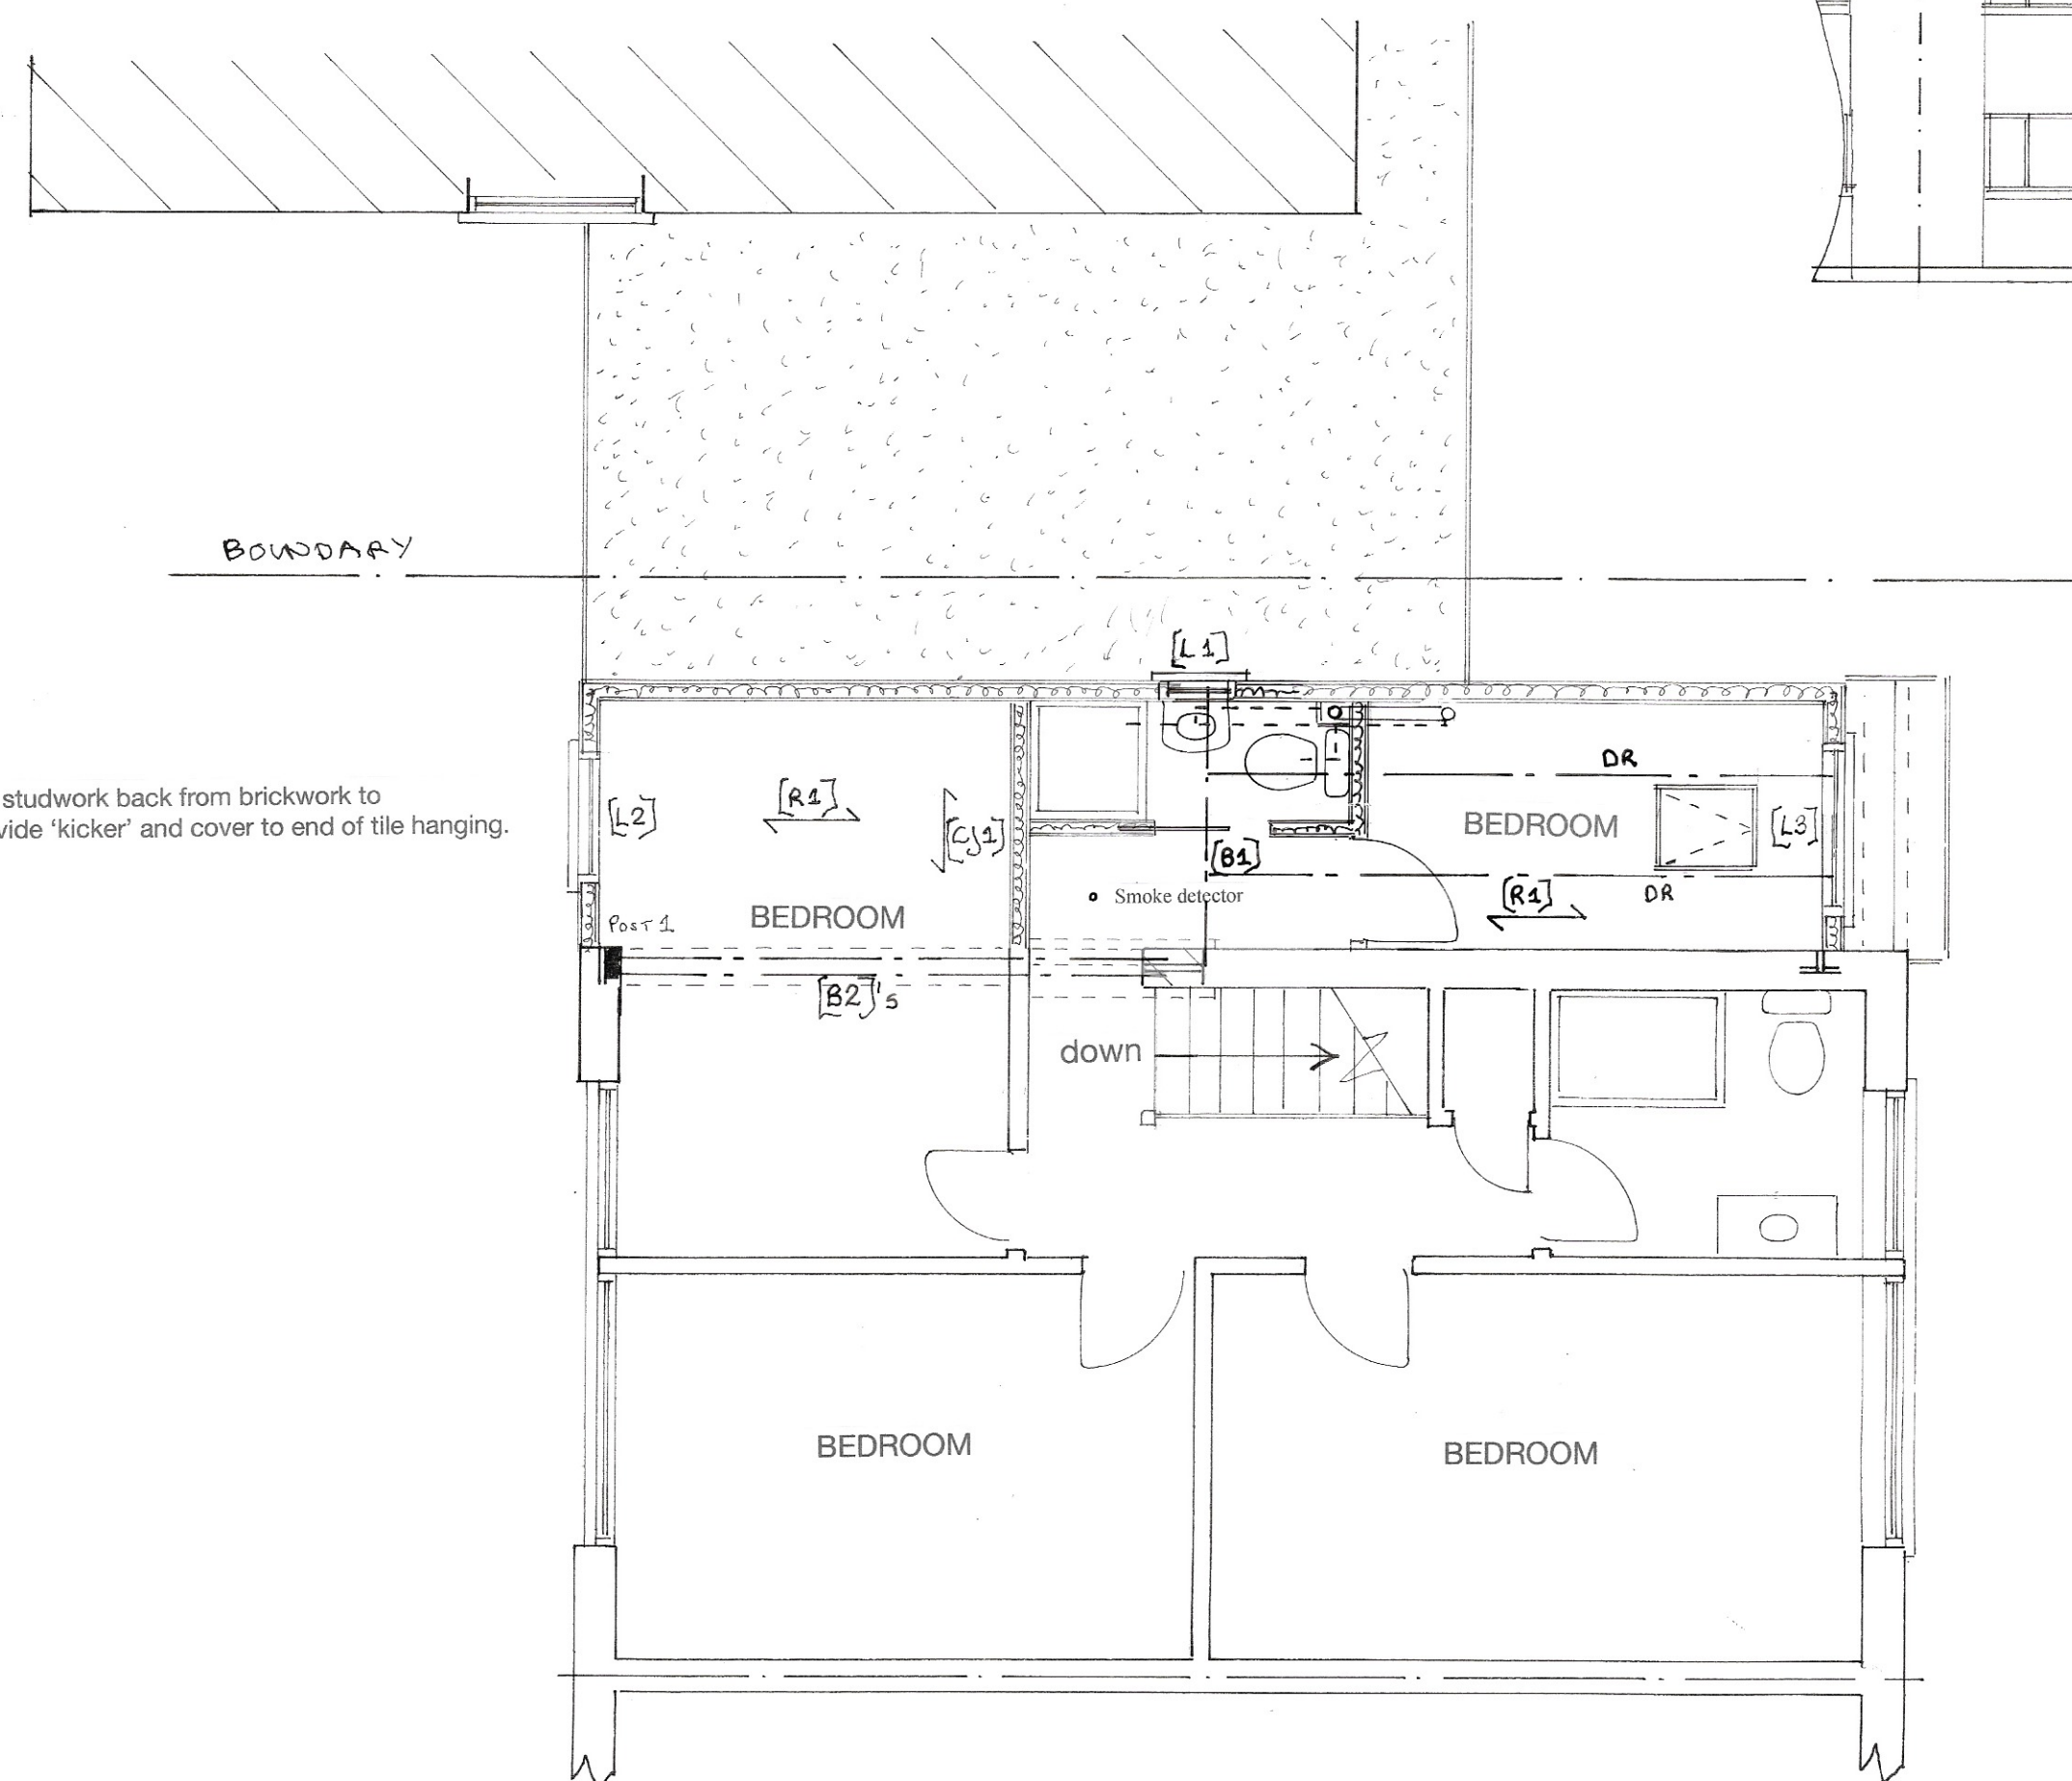


1ST FLOOR PLAN

1 : 50

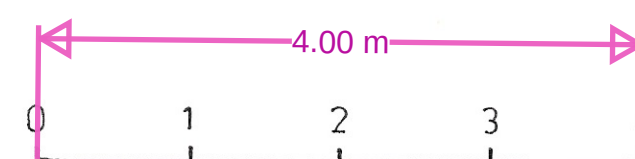

NORTH
1 : 100

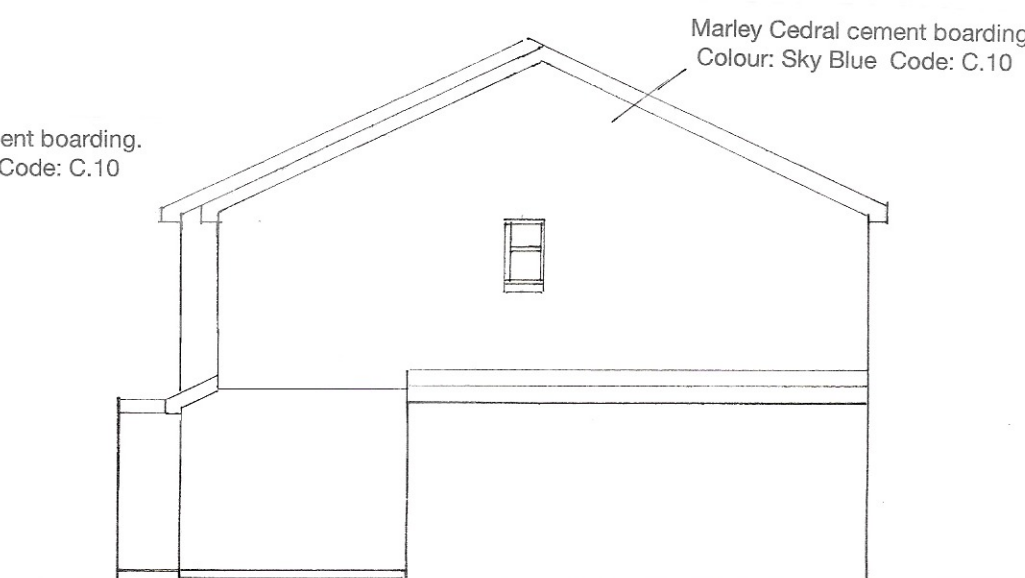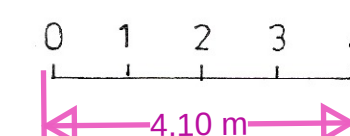

WEST

Marley Cedral cement boarding.
Colour: Sky Blue Code: C.10

Facing brickwork to match existing.



SOUTH

Proposed

PROPOSED TWO STOREY EXTENSION AT 2, MANOR PARK, PAGHAM
FOR MR. & MRS. MARSHALL.

Sheet 2 a of 3

Bryan Butcher
Rainbow Cottage
Nyetimber Lane
Bognor Regis PO21 3JX
01243 266871
07973 233442
bryan.butcher@btinternet.com
www.bryanbutcher.com