


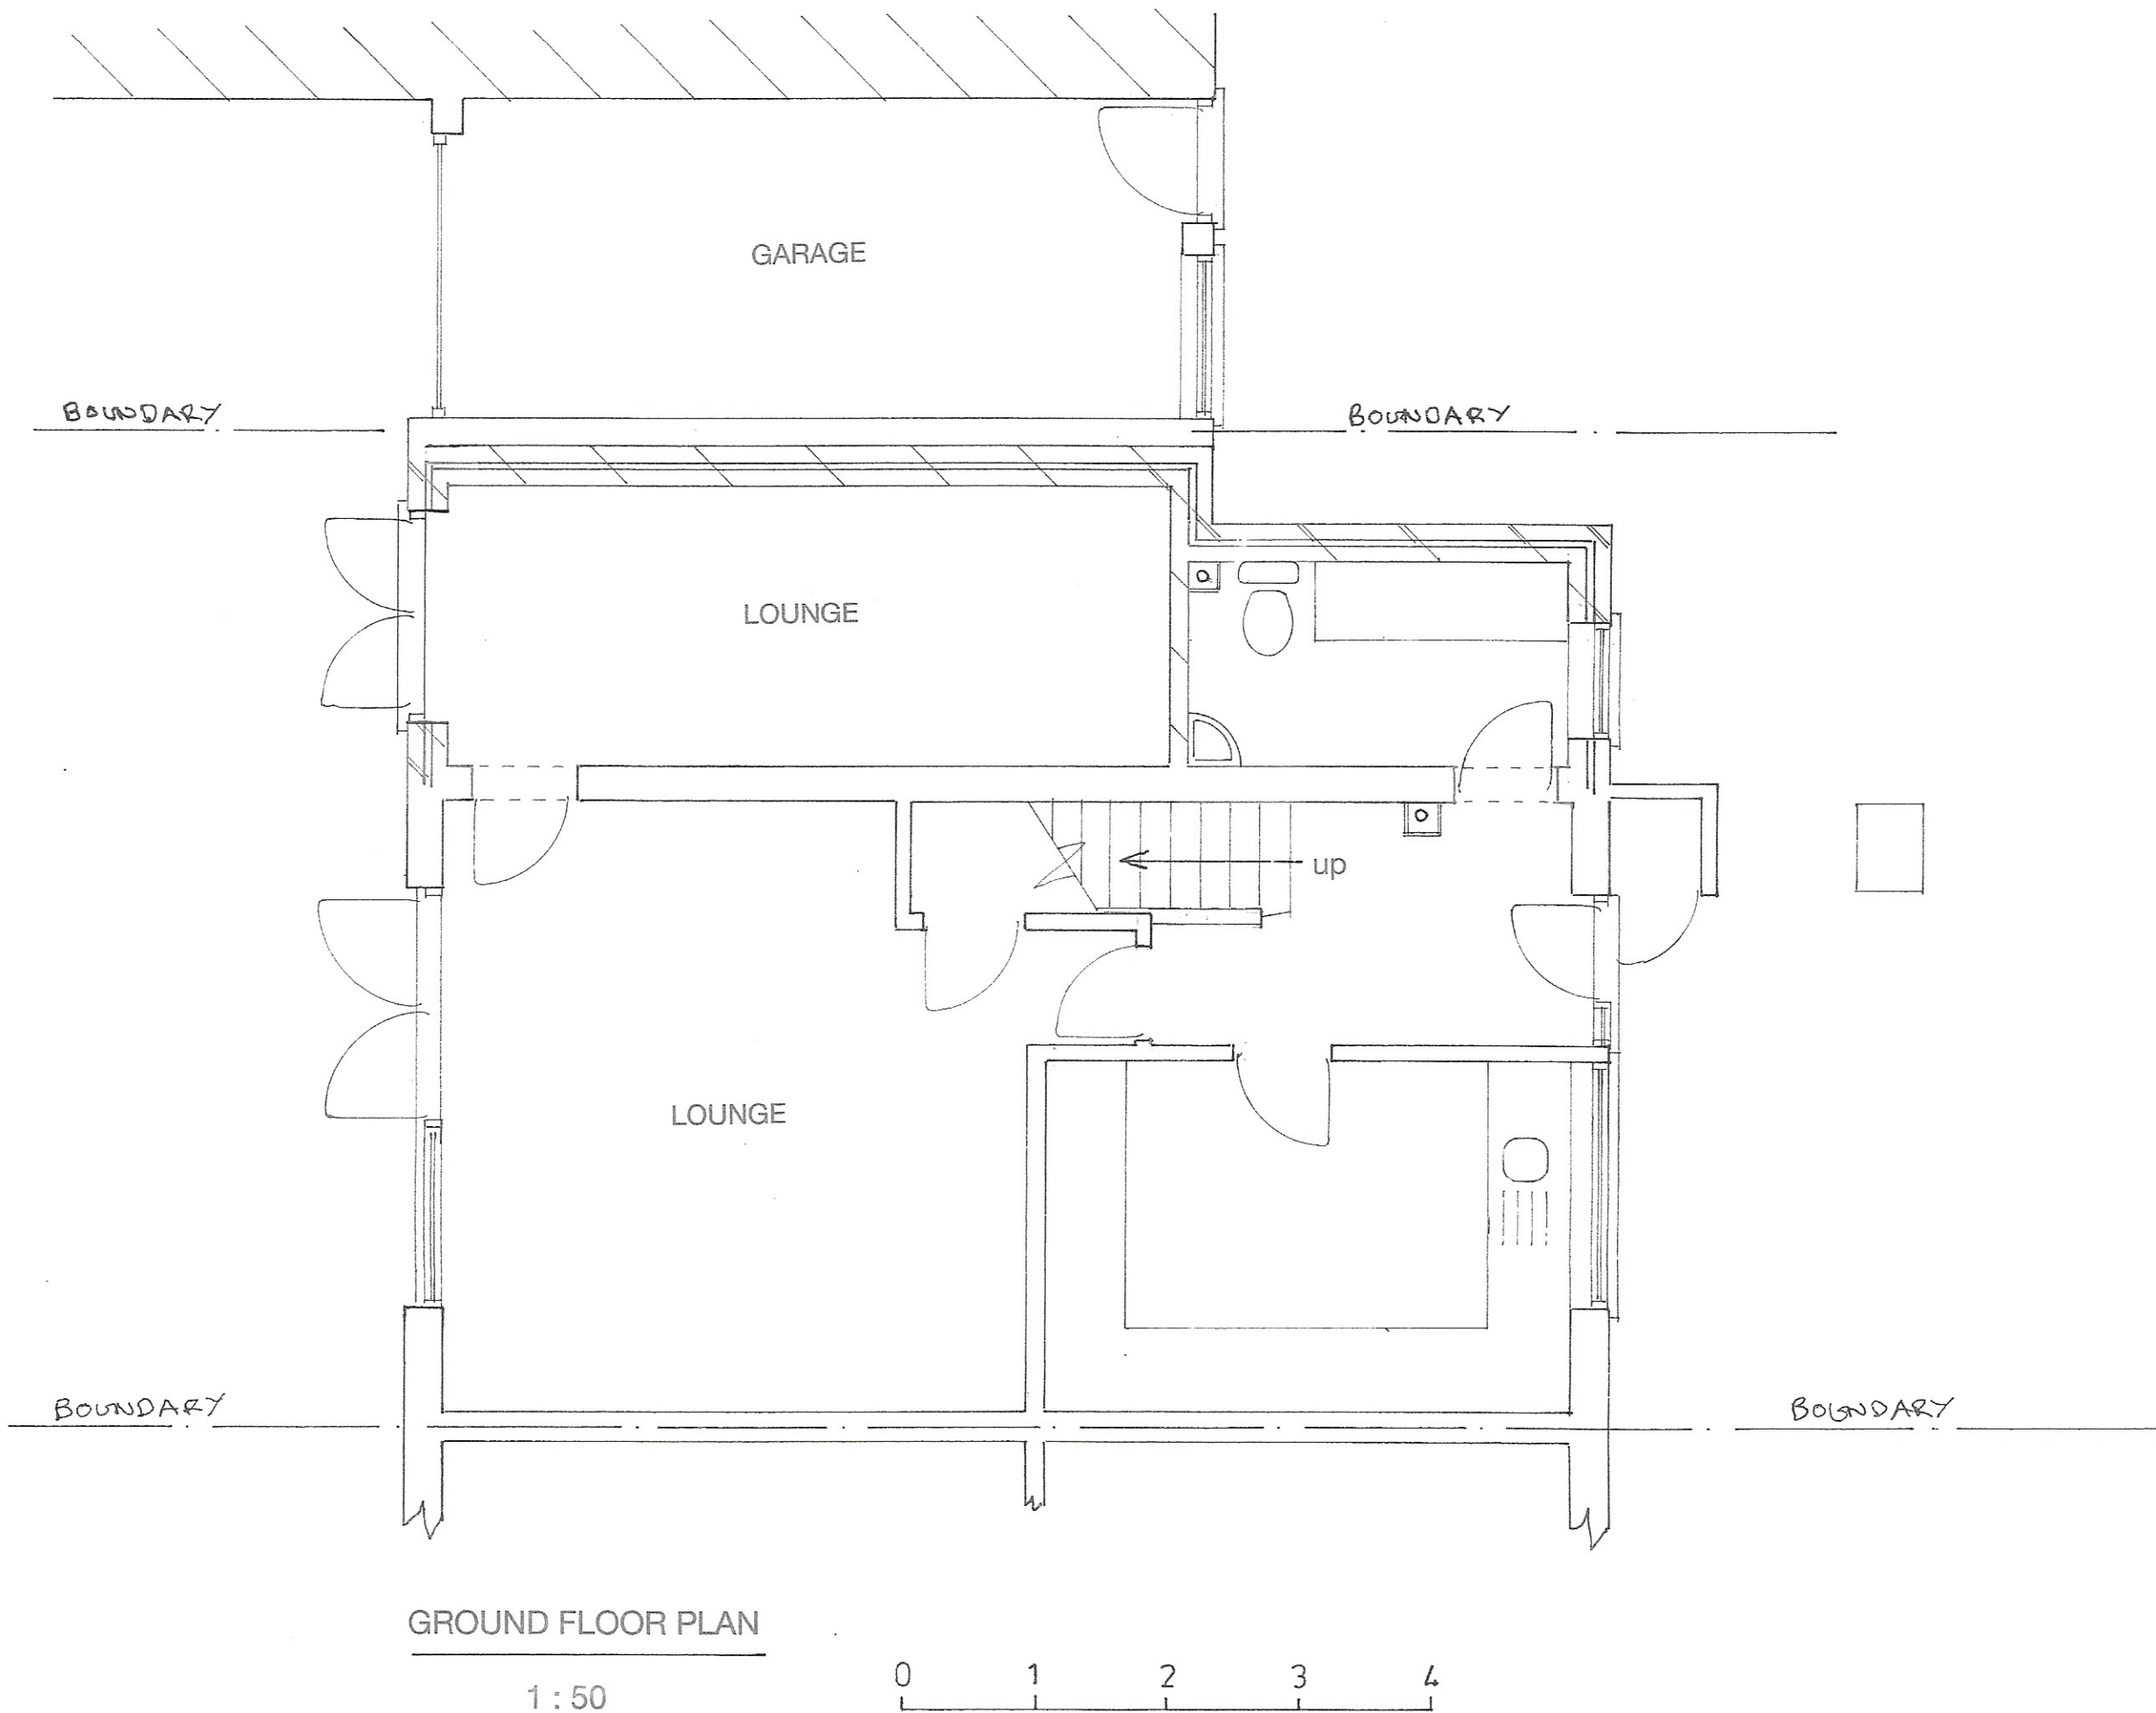

Proposed

PROPOSED TWO STOREY EXTENSION AT 2, MANOR PARK, PAGHAM
FOR MR. & MRS. MARSHALL.



LOCATION PLAN

1 : 1250



Ordnance Survey
 Paper Map Copying
 Licence No.
 100056538

SITE PLAN

1 : 500

Sheet 1 of 3

Bryan Butcher
 Rainbow Cottage
 Nyetimber Lane
 Bognor Regis PO21 3JX
 01243 266871
 07973 233442
 bryan.butcher@btinternet.com
 www.bryanbutcher.com