



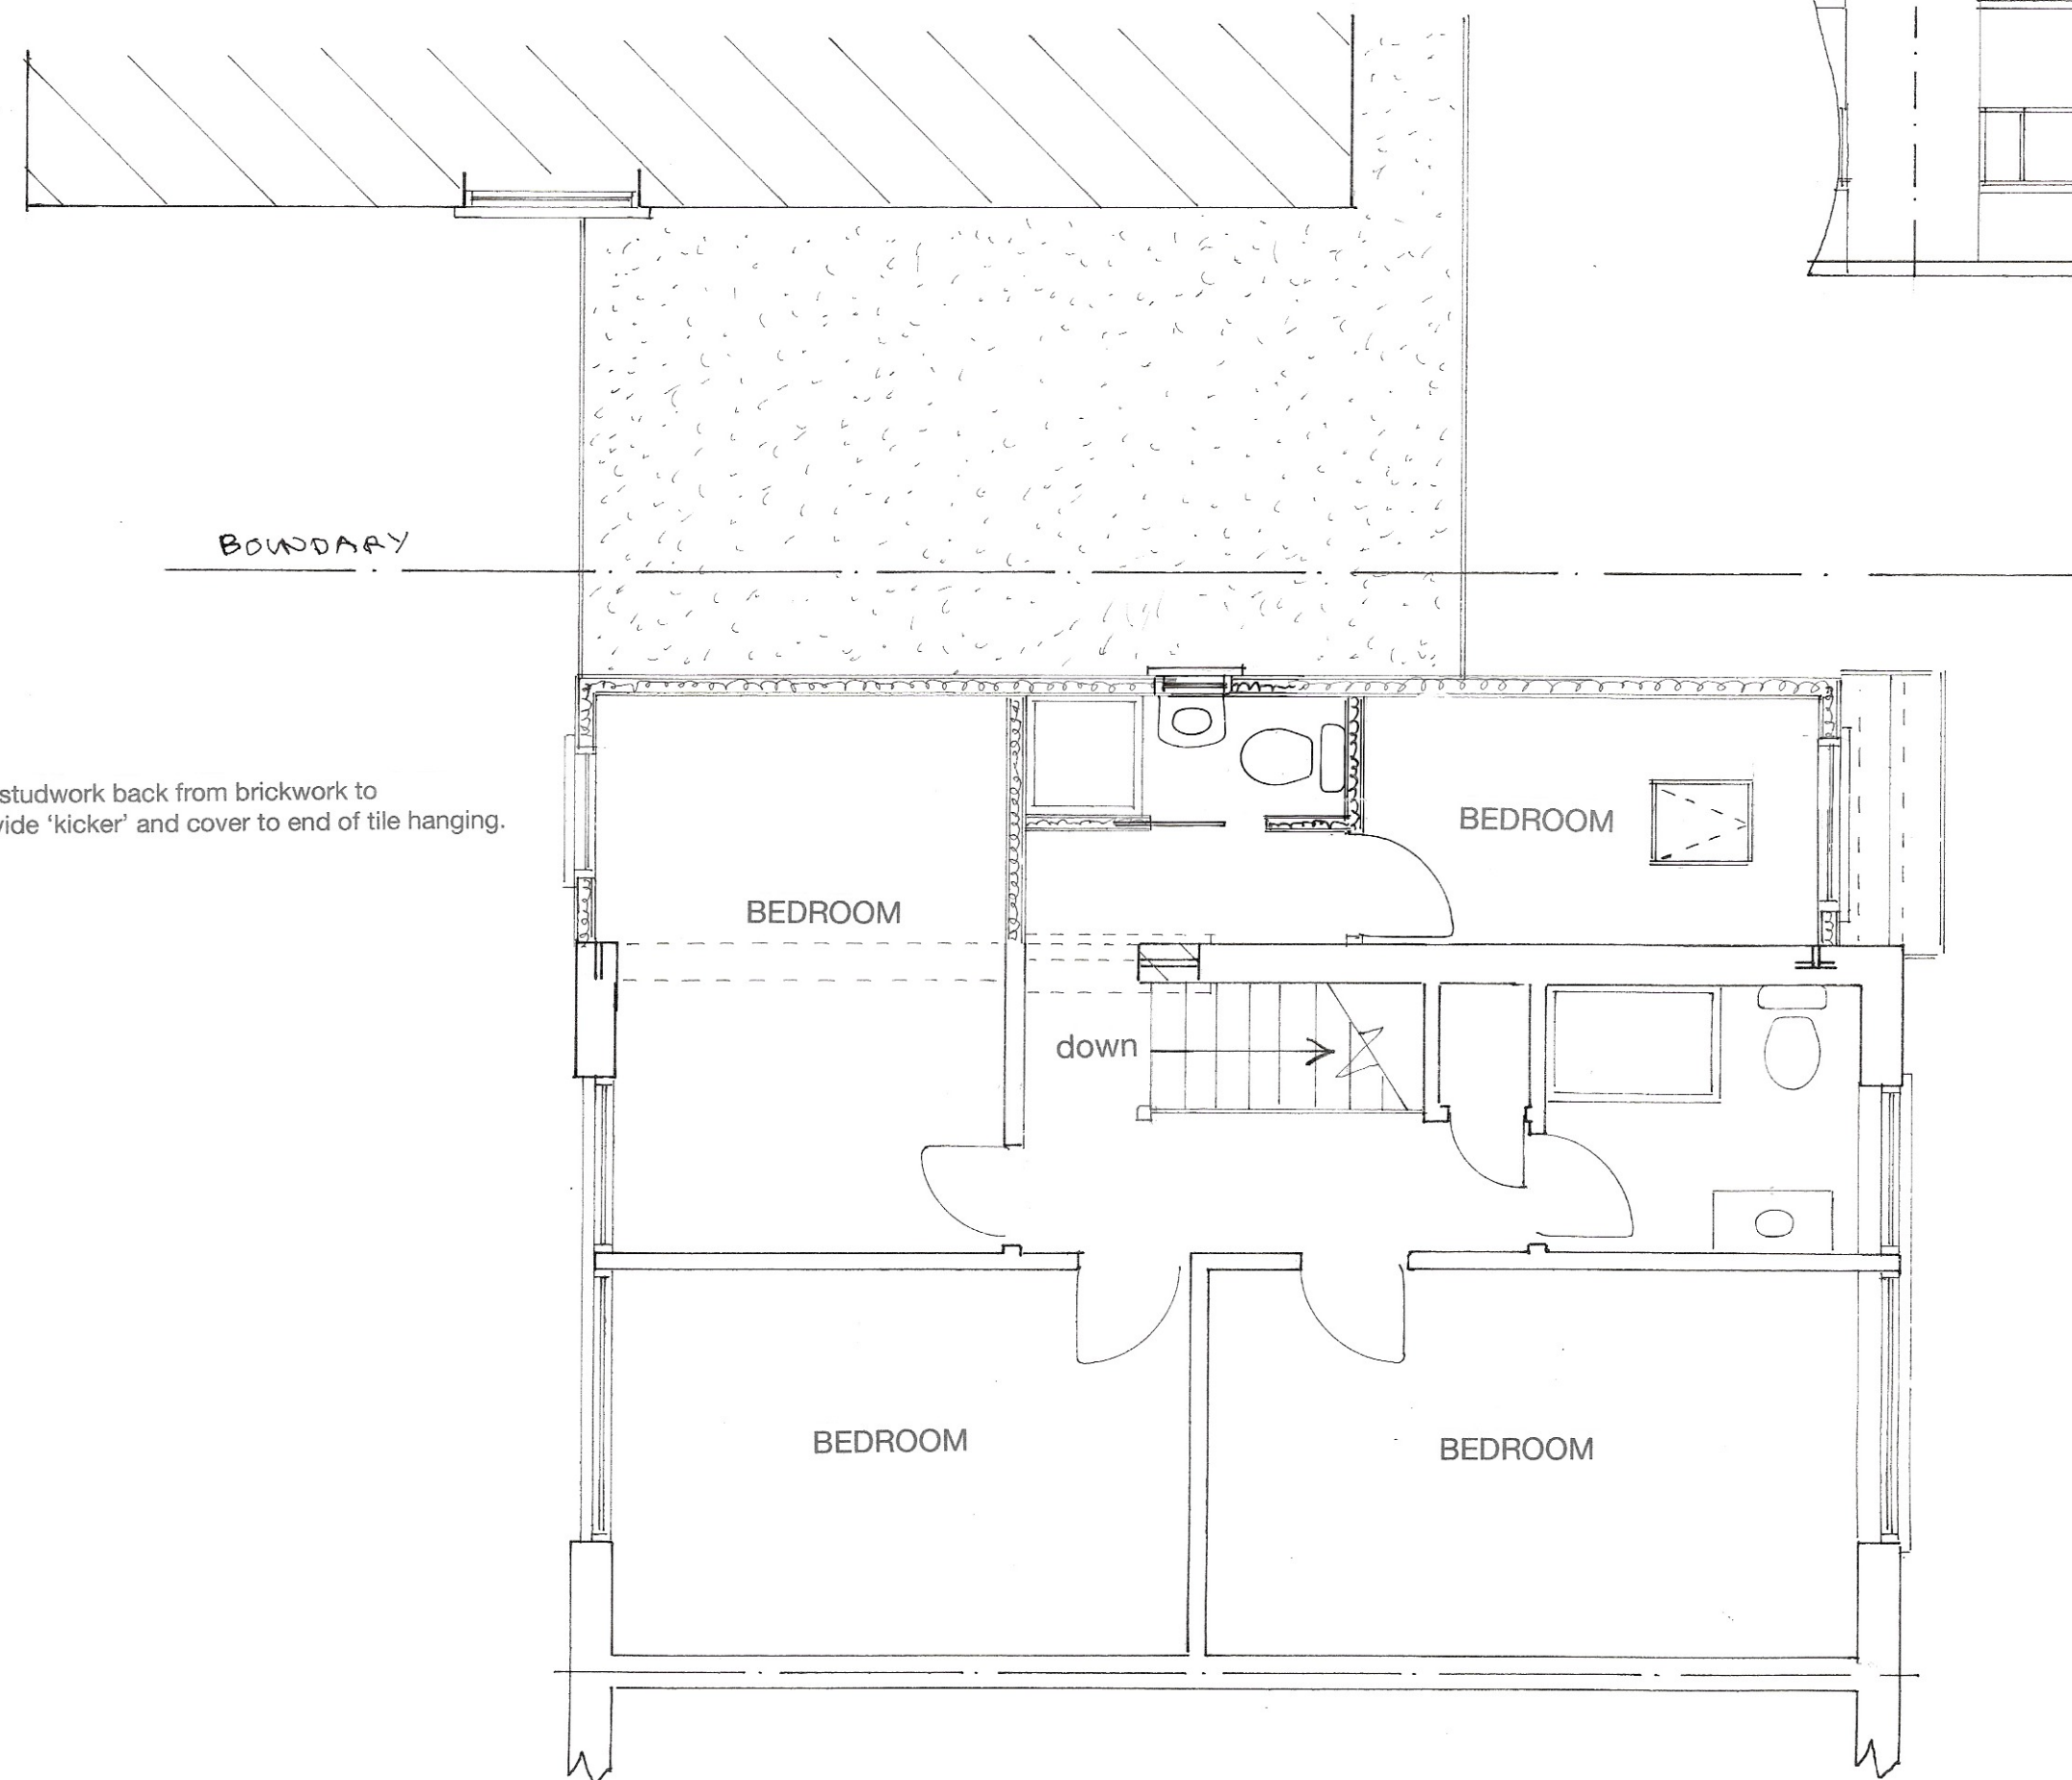



1ST FLOOR PLAN

1 : 50

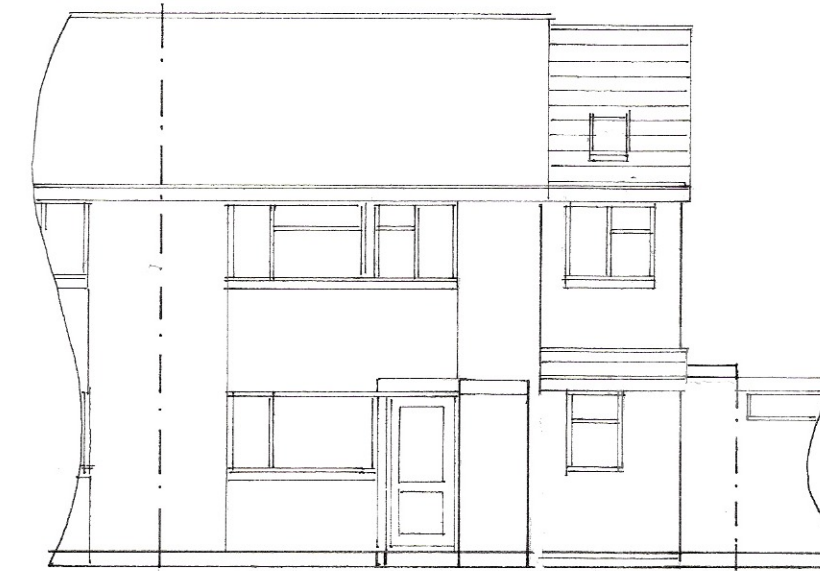

NORTH

1 : 100

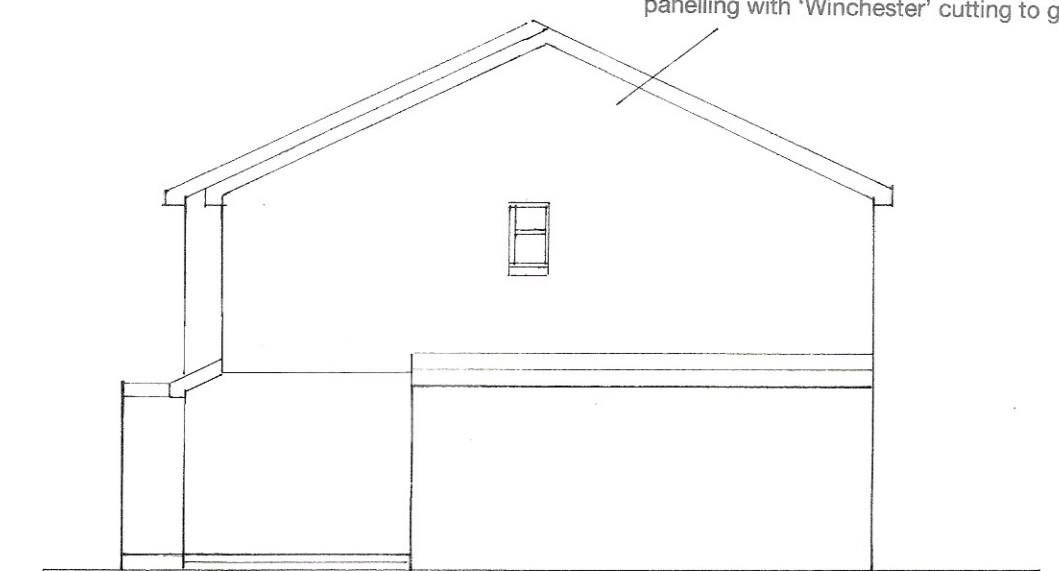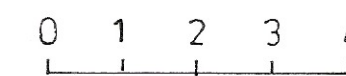

WEST

Tile hanging to match front and rear panelling with 'Winchester' cutting to gable.

Facing brickwork to match existing.



SOUTH

Proposed

PROPOSED TWO STOREY EXTENSION AT 2, MANOR PARK, PAGHAM  
FOR MR. & MRS. MARSHALL.

Sheet 2 of 3

Bryan Butcher  
Rainbow Cottage  
Nyetimber Lane  
Bognor Regis PO21 3JX  
01243 266871  
07973 233442  
bryan.butcher@btinternet.com  
www.bryanbutcher.com