


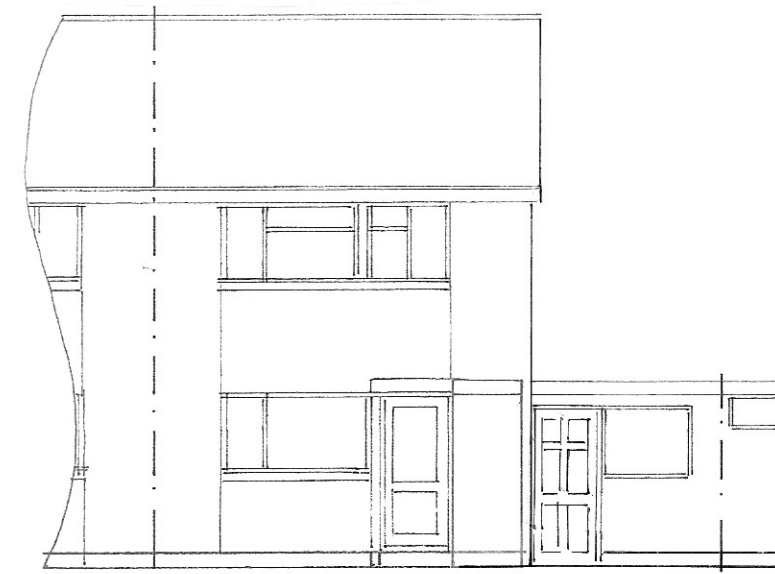


SOUTH




NORTH

1:100

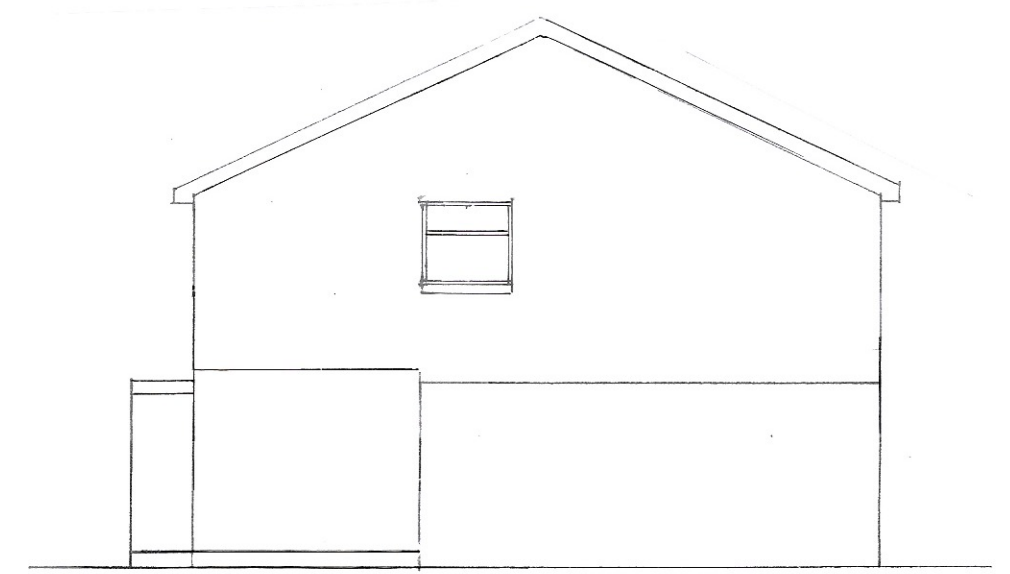

WEST


0 1 2 3 4

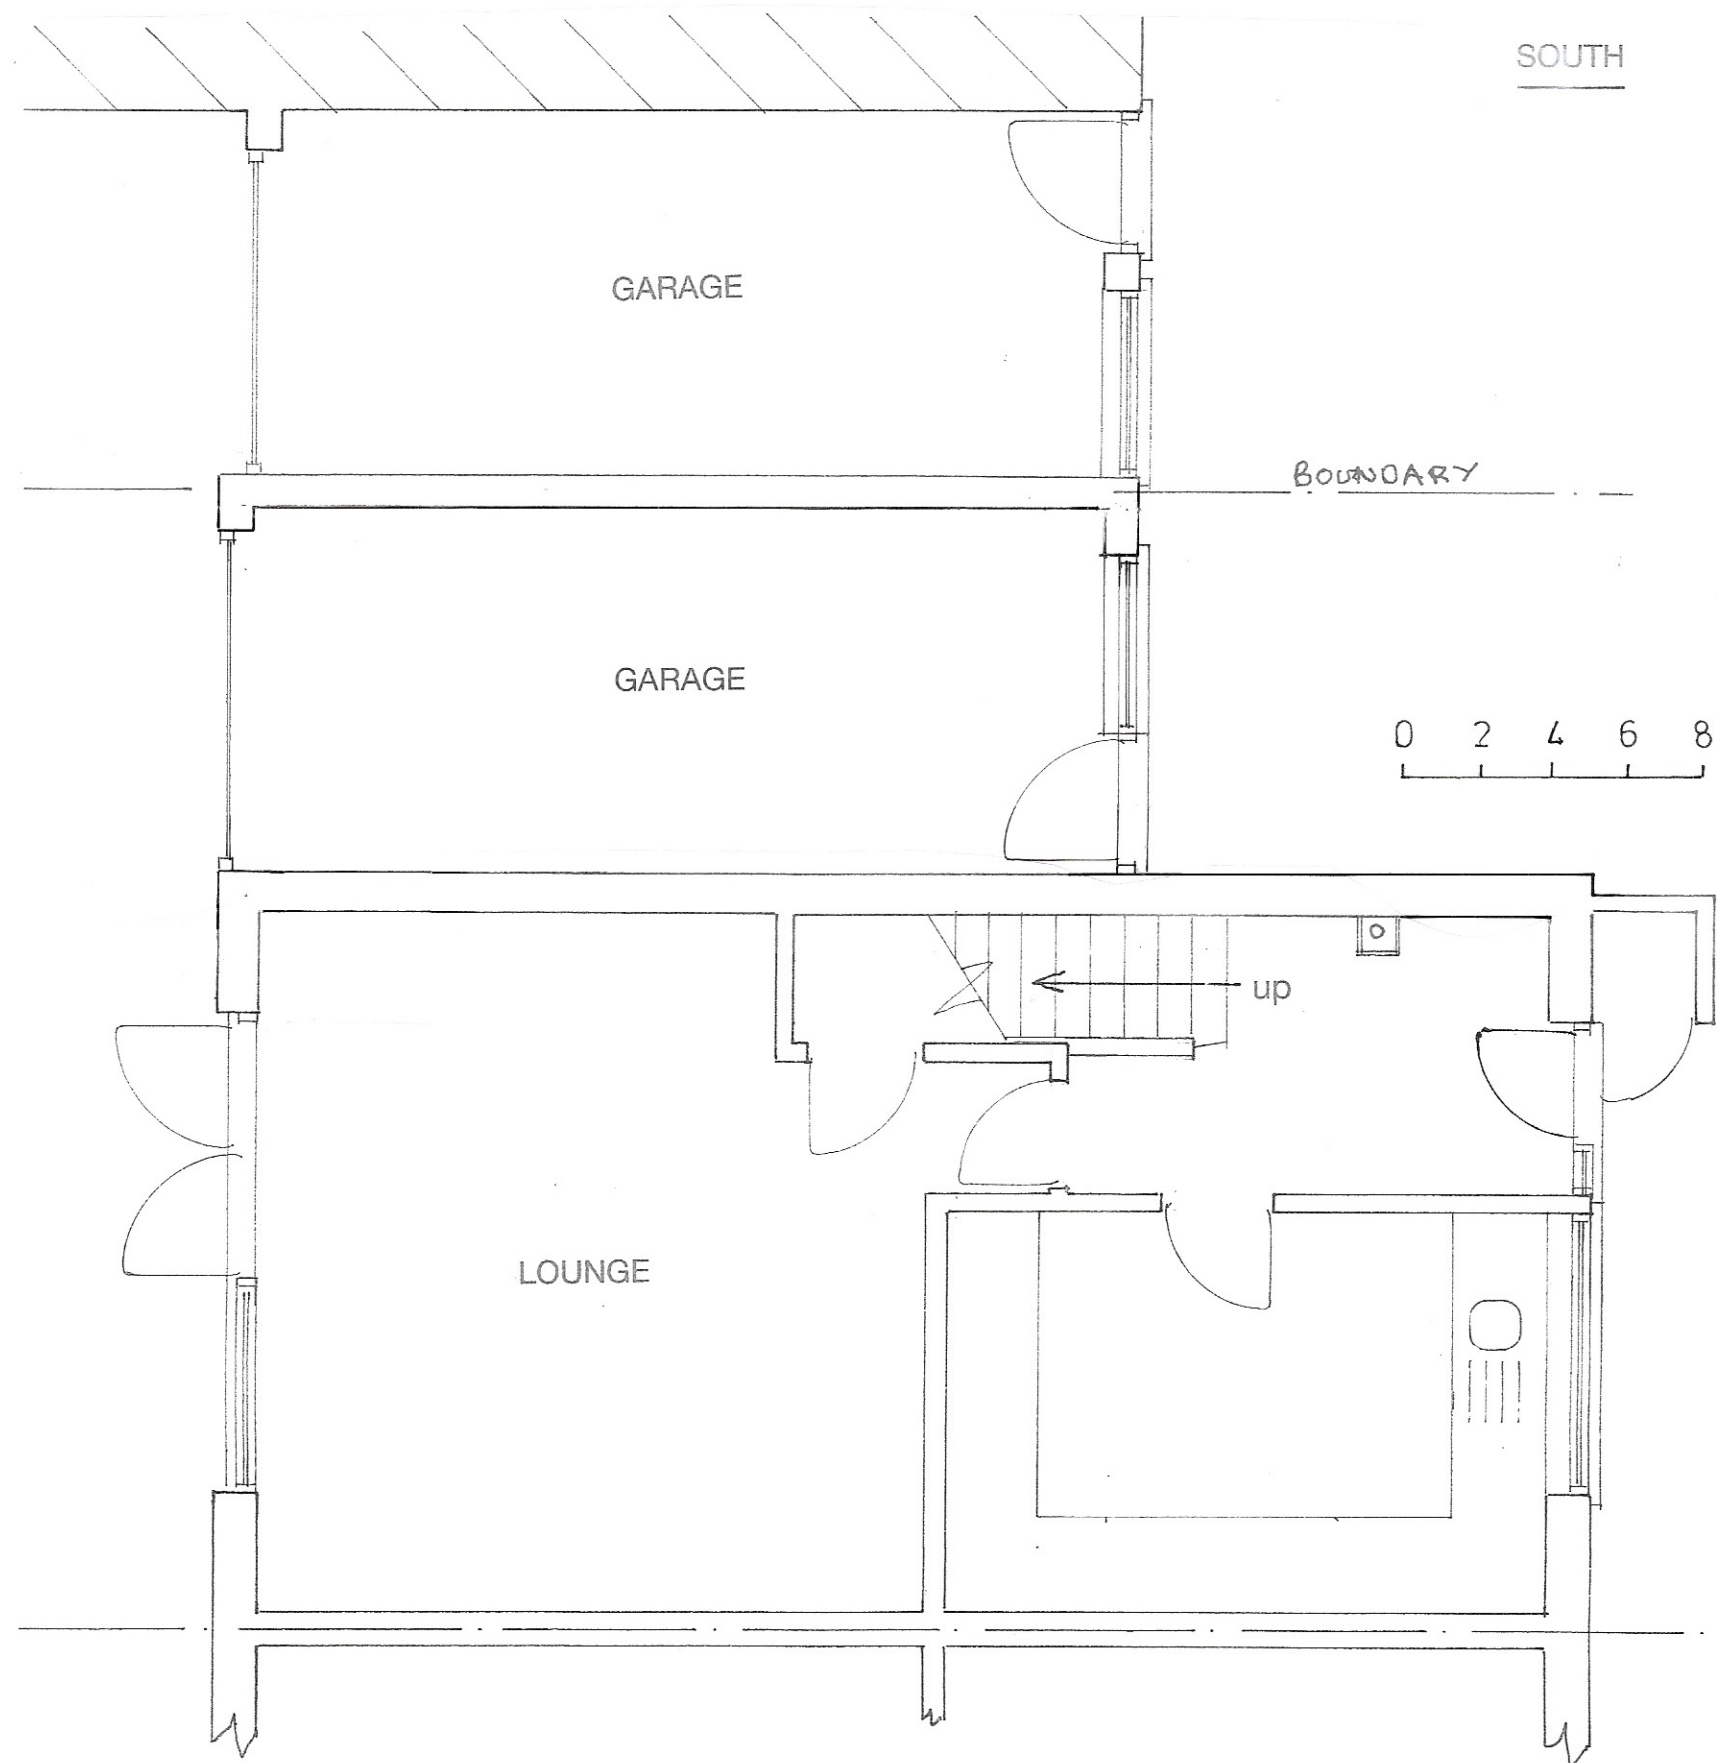

GROUND FLOOR PLAN

1:50


0 1 2 3 4

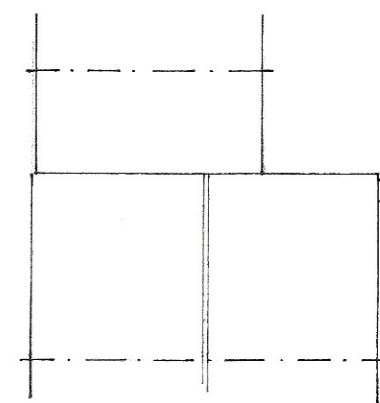


ROOF PLAN

1:200

0 2 4 6 8

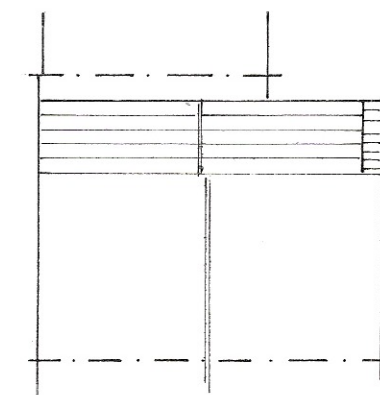

PROPOSED ROOF PLAN

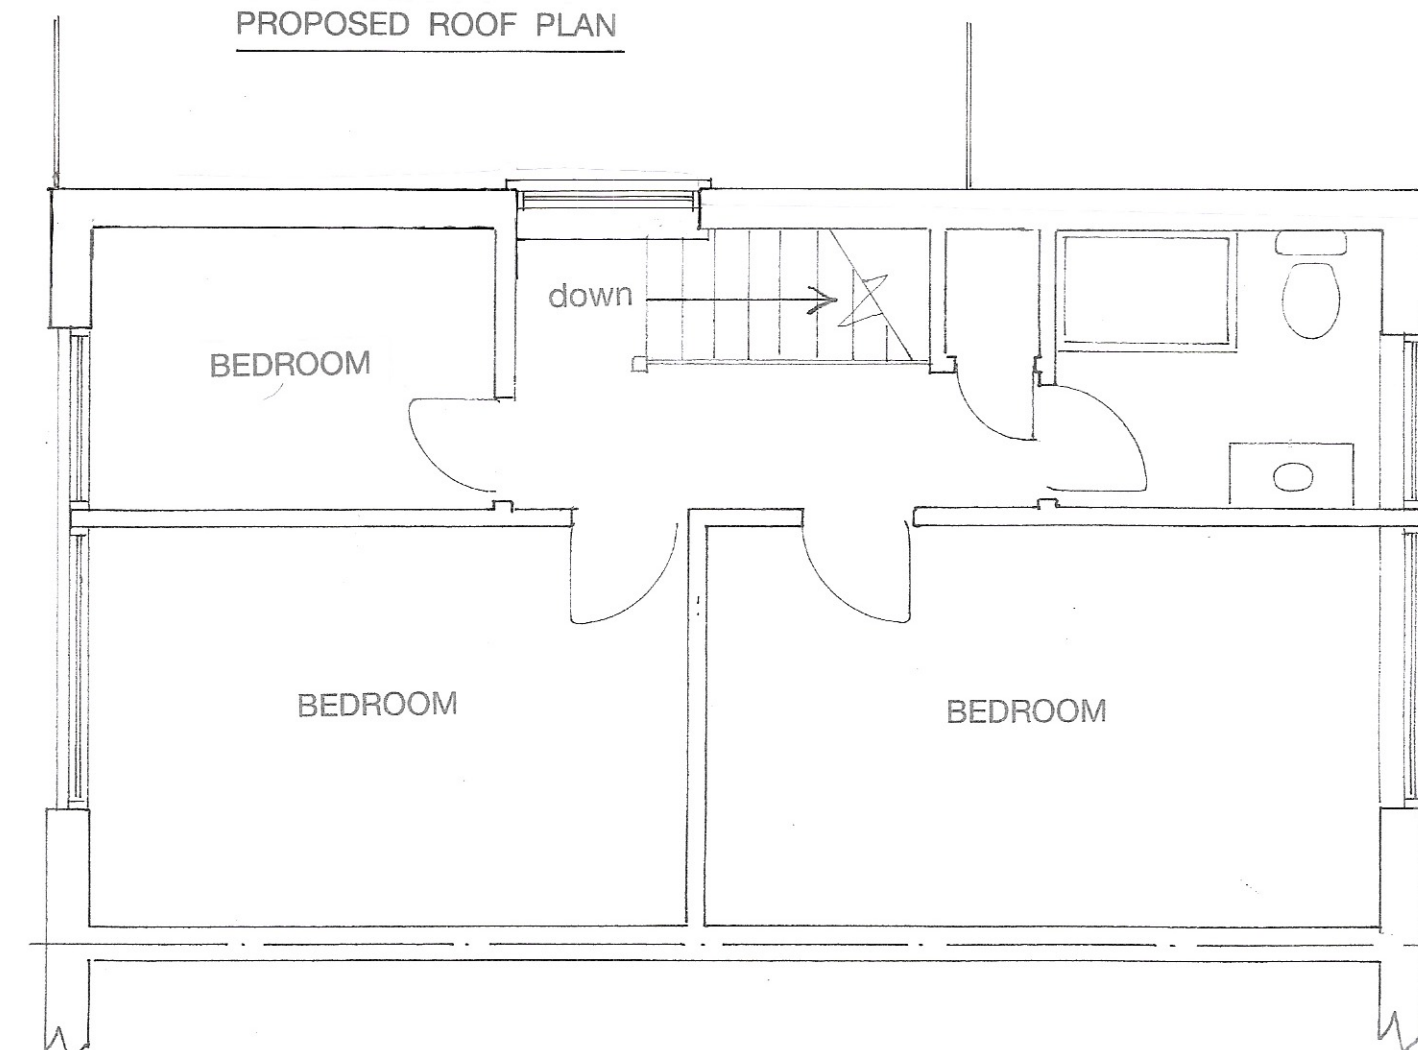

1ST FLOOR PLAN

1:50

Sheet 3 of 3

Existing

PROPOSED TWO STOREY EXTENSION AT 2, MANOR PARK, PAGHAM
FOR MR. & MRS. MARSHALL.

Bryan Butcher
Rainbow Cottage
Nyetimber Lane
Bognor Regis PO21 3JX
01243 266871
07973 233442
bryan.butcher@btinternet.com
www.bryanbutcher.com