

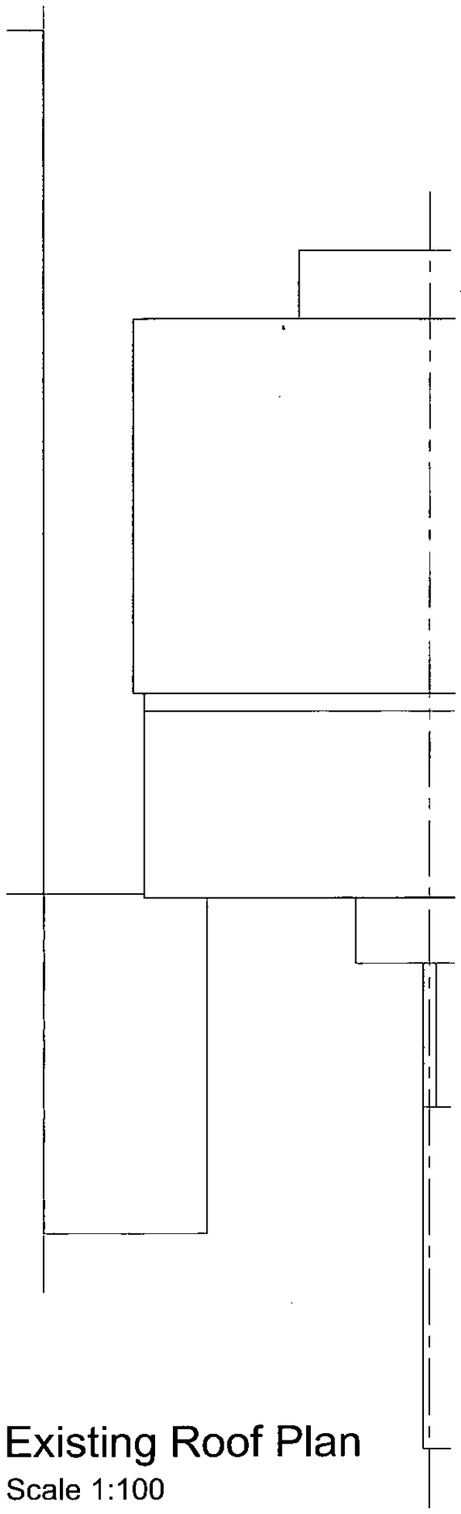



Existing Roof Plan
Scale 1:100

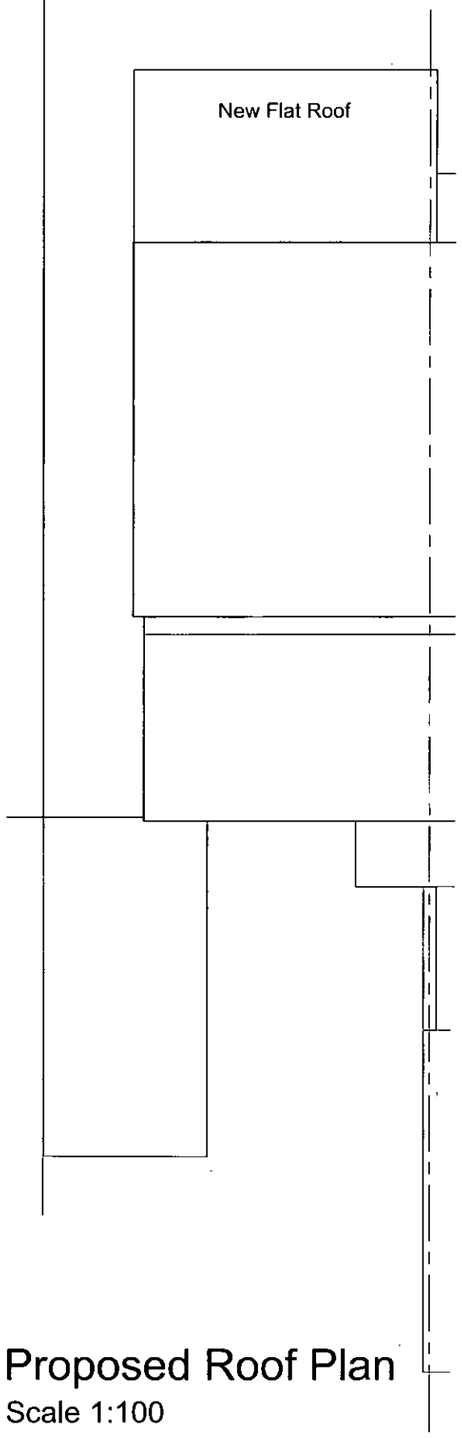

Proposed Roof Plan
Scale 1:100

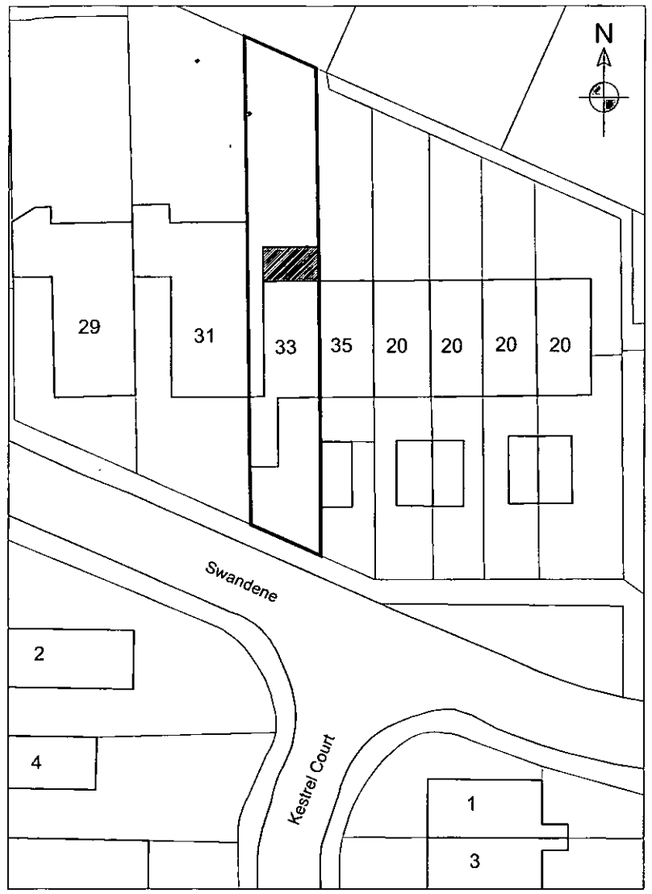

Block Plan
Scale 1:500

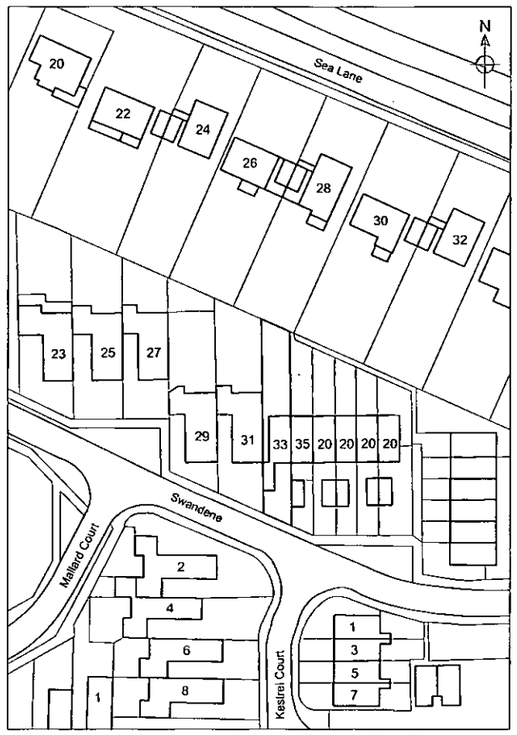

© Crown copyright. All rights reserved. 2013 Licence number 0100031673

Location Plan
Scale 1:1250

DO NOT SCALE FROM THIS DRAWING

REF	DATE	REVISION

DEVELOPMENT
33 Swandene
Pagham, Bognor Regis
West Sussex PO21 4UR

DRAWING TITLE
Site Location Plan
Block Plan &
Roof Layouts

DRAWN	CHECKED
RJS	
DATE	SCALE
February 2013	1:100/500/1250 @ A3

DRG No.	REV.
P10	