

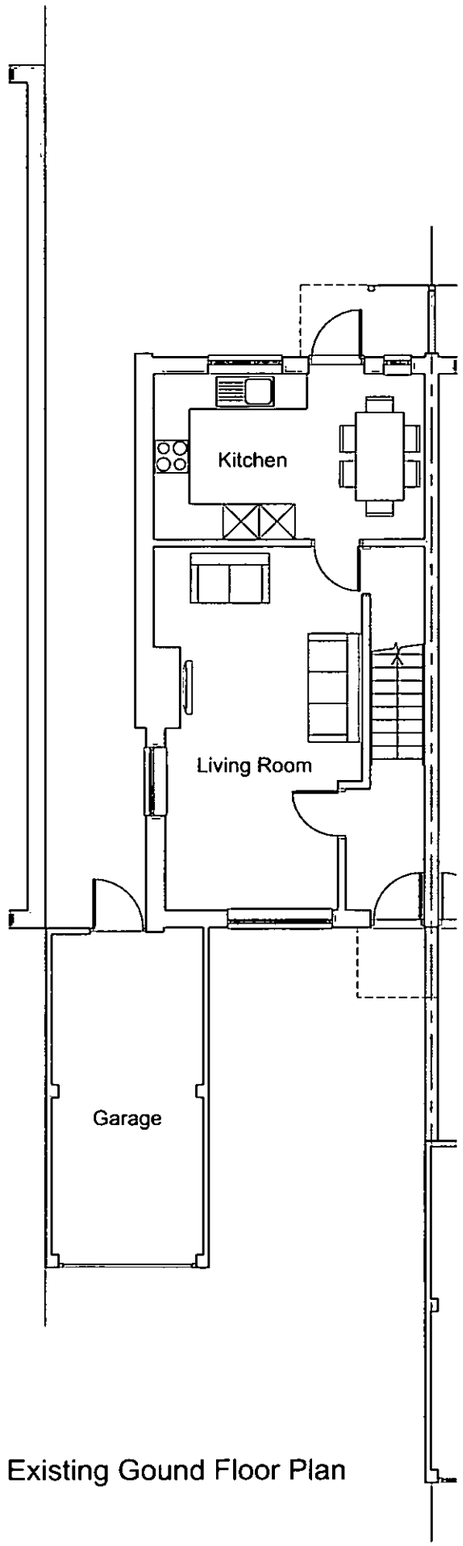



Existing Gound Floor Plan

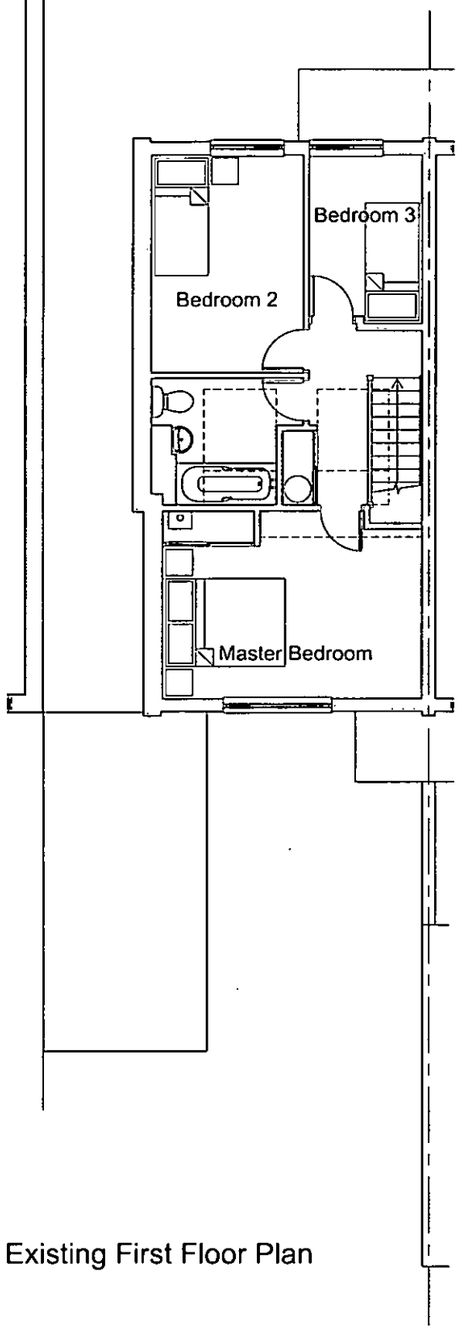


Existing First Floor Plan

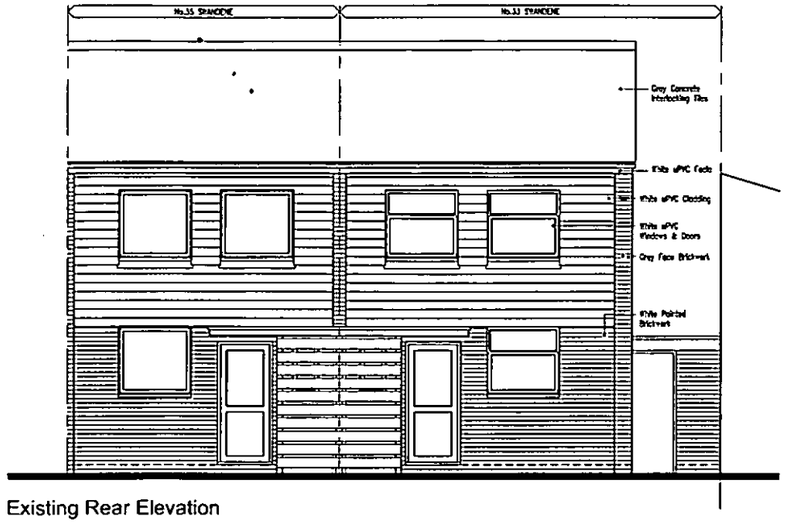


Existing Rear Elevation

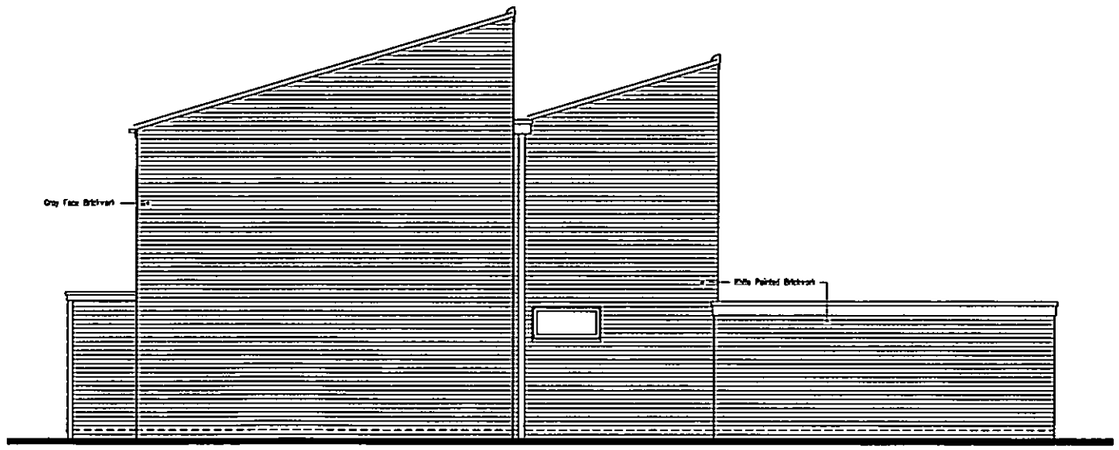

Existing Side Elevation

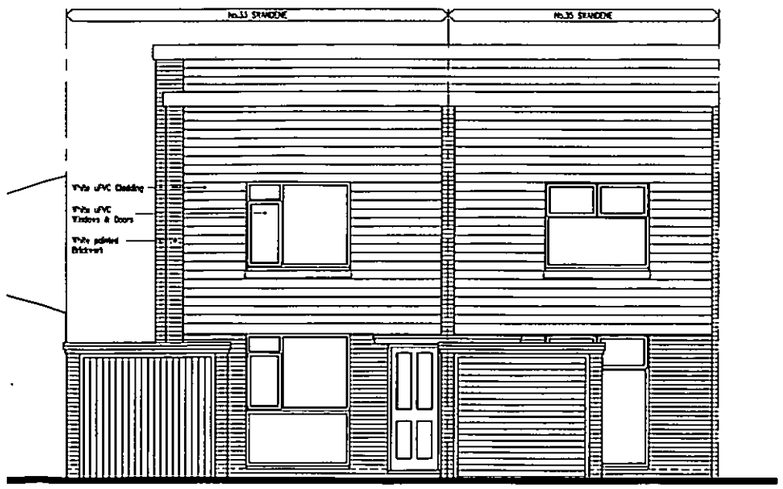

Existing Front Elevation

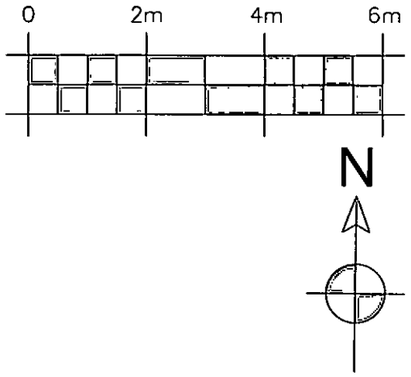

DO NOT SCALE FROM THIS DRAWING

REF	DATE	REVISION

DEVELOPMENT
33 Swandene
Pagham, Bognor Regis
West Sussex PO21 4UR

DRAWING TITLE
Existing Floor Plans & Elevations

DRAWN	CHECKED
RJS	
DATE	SCALE
February 2013	1:100 @ A3

ORG No. P12 | REV.