




Proposed Ground Floor Plan

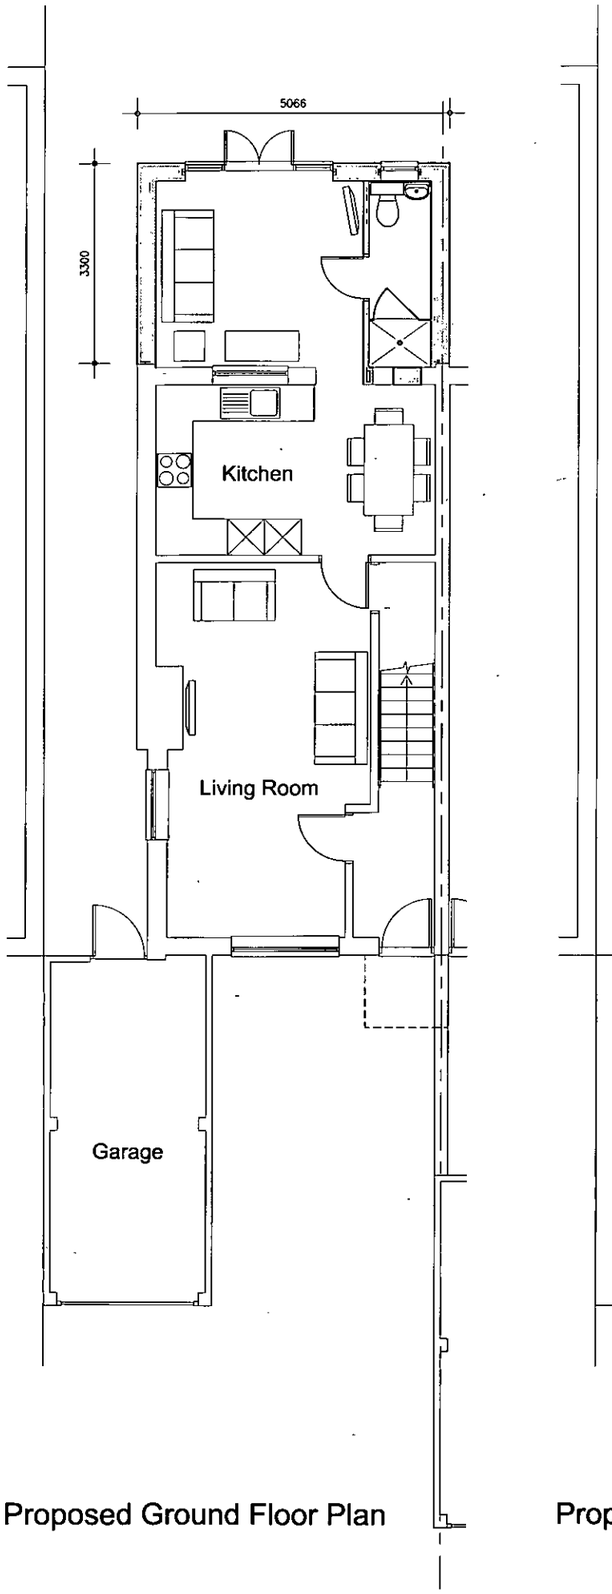


Proposed First Floor Plan

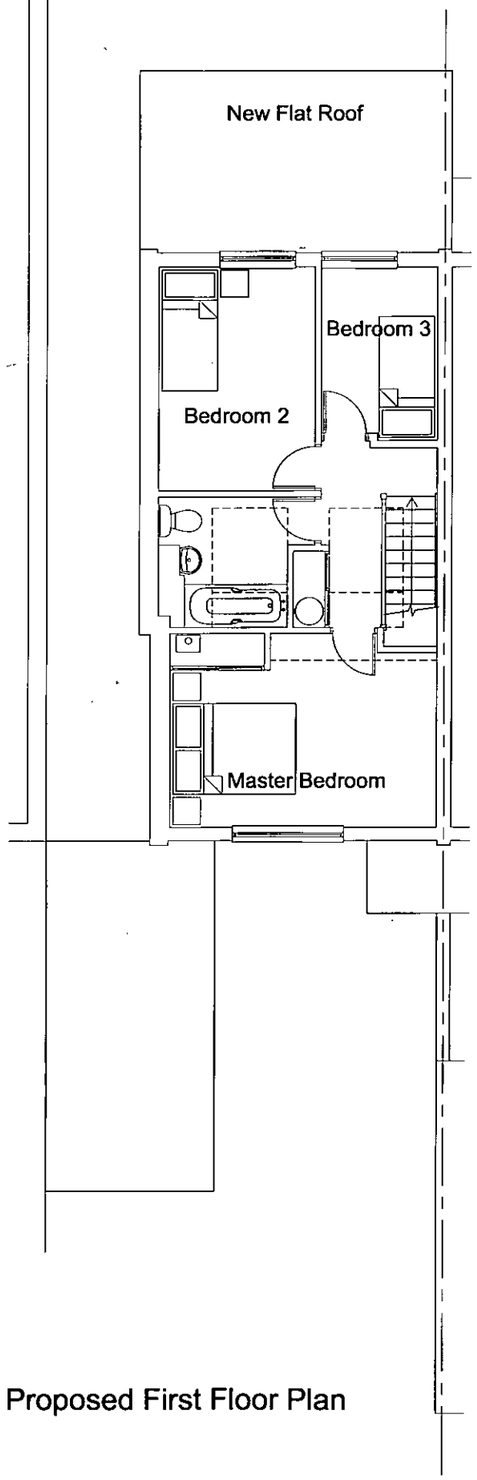


Proposed Front Elevation

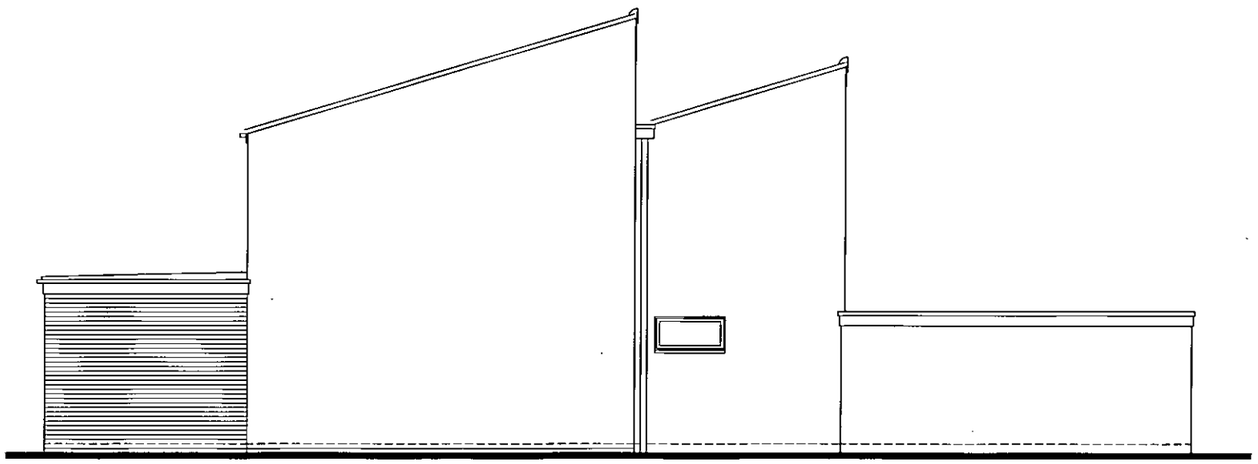

Proposed Side Elevation

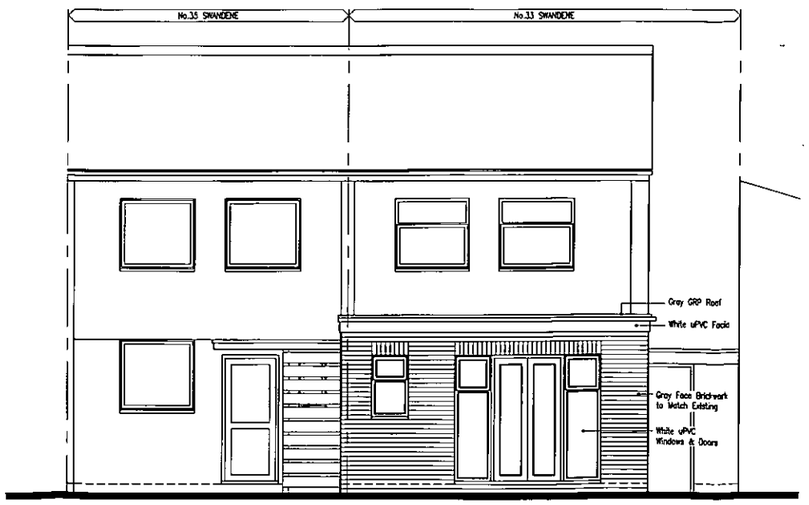

Proposed Rear Elevation

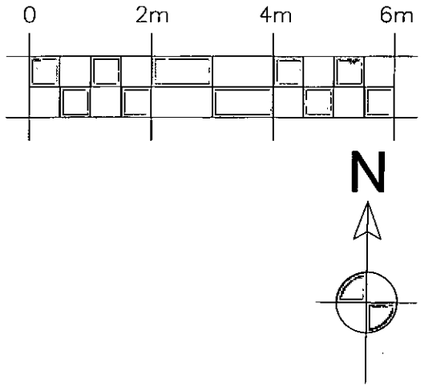

A 20.08.13 Overall size of extension amended

DO NOT SCALE FROM THIS DRAWING

REF	DATE	REVISION

DEVELOPMENT
33 Swandene
Pagham, Bognor Regis
West Sussex PO21 4UR

DRAWING TITLE
Proposed Floor Plans & Elevations

DRAWN	CHECKED
RJS	
DATE	SCALE
February 2013	1:100 @ A3

DRG No.	REV.
P11	A

ARUN DISTRICT COUNCIL P/108/13/NMA