


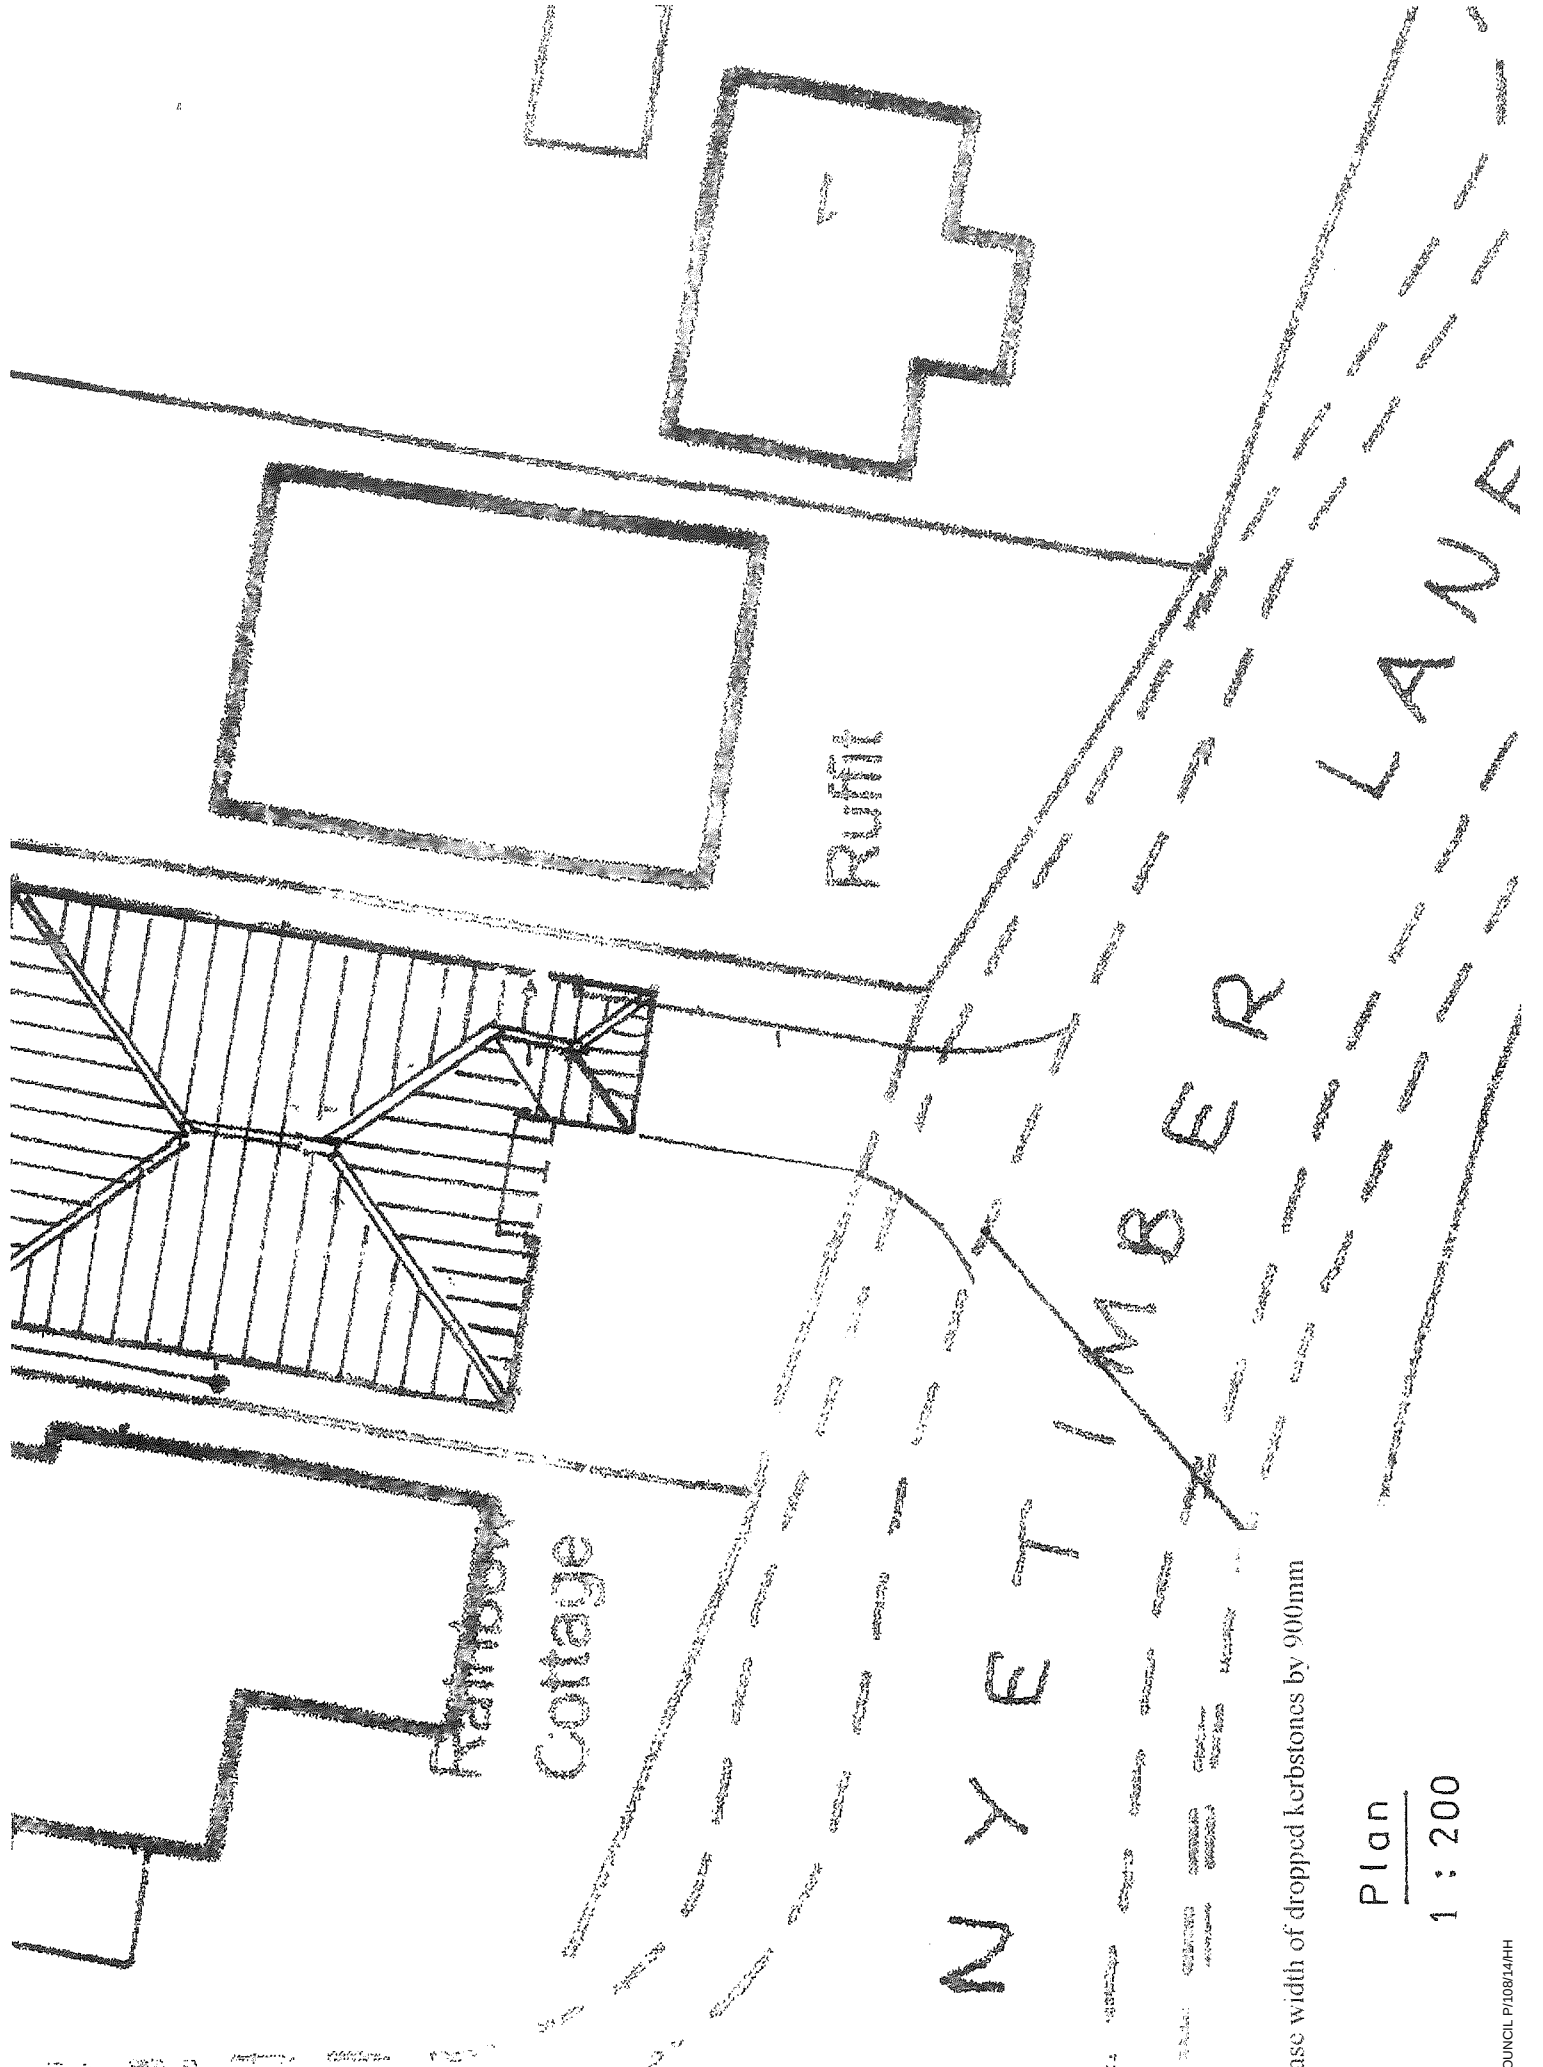

Increase width of dropped kerbstones by 900mm

Plan
1 : 200