

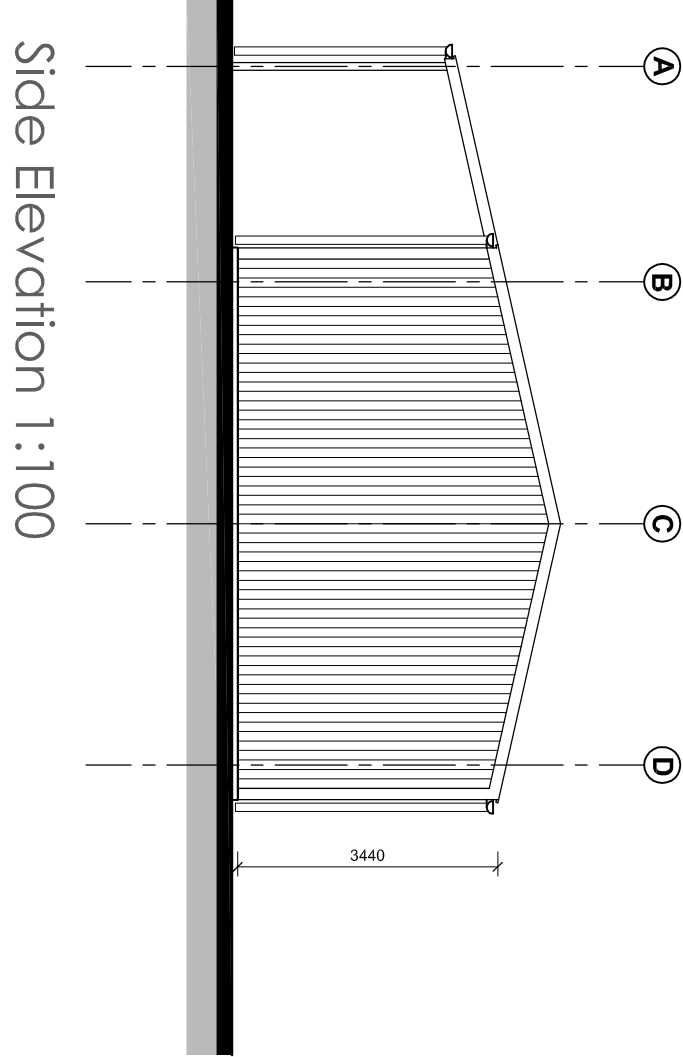
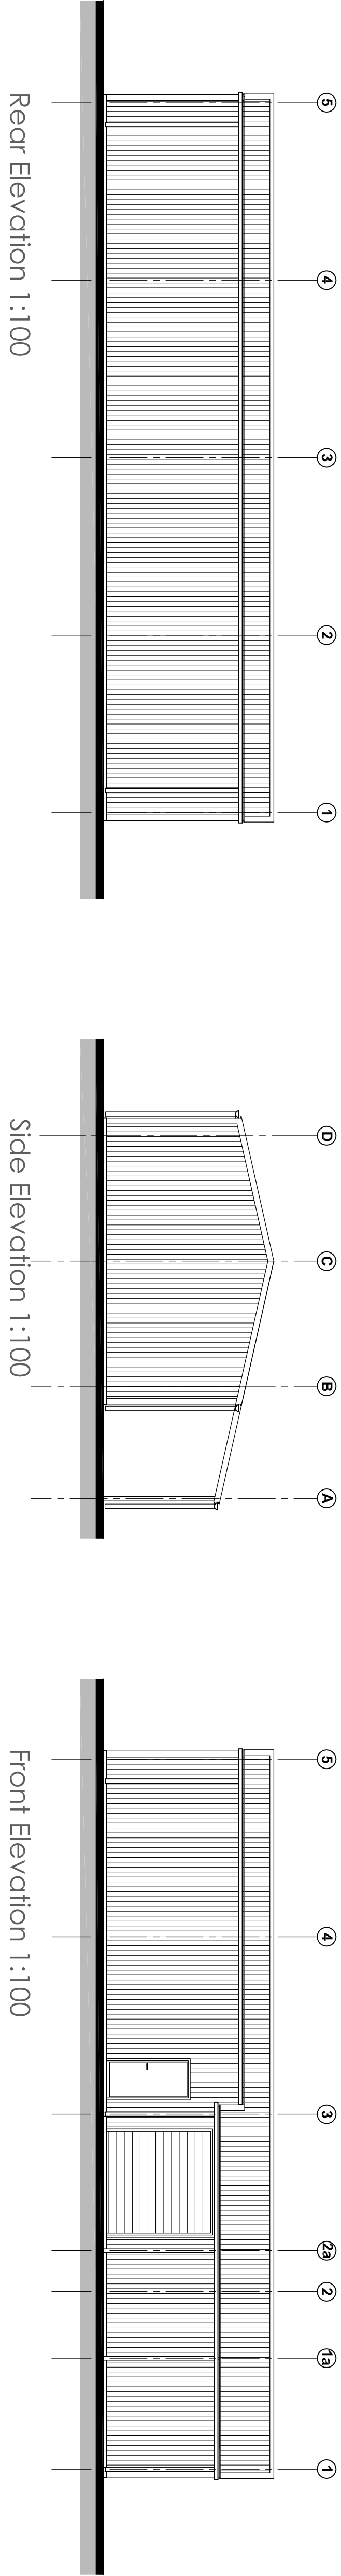
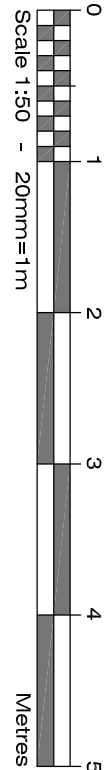
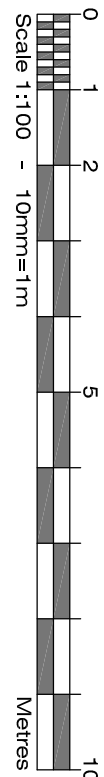


Church Farm Holiday Village

Proposed Housekeeping Building - Proposed Housekeeping Plan, Elevations & Section A-A

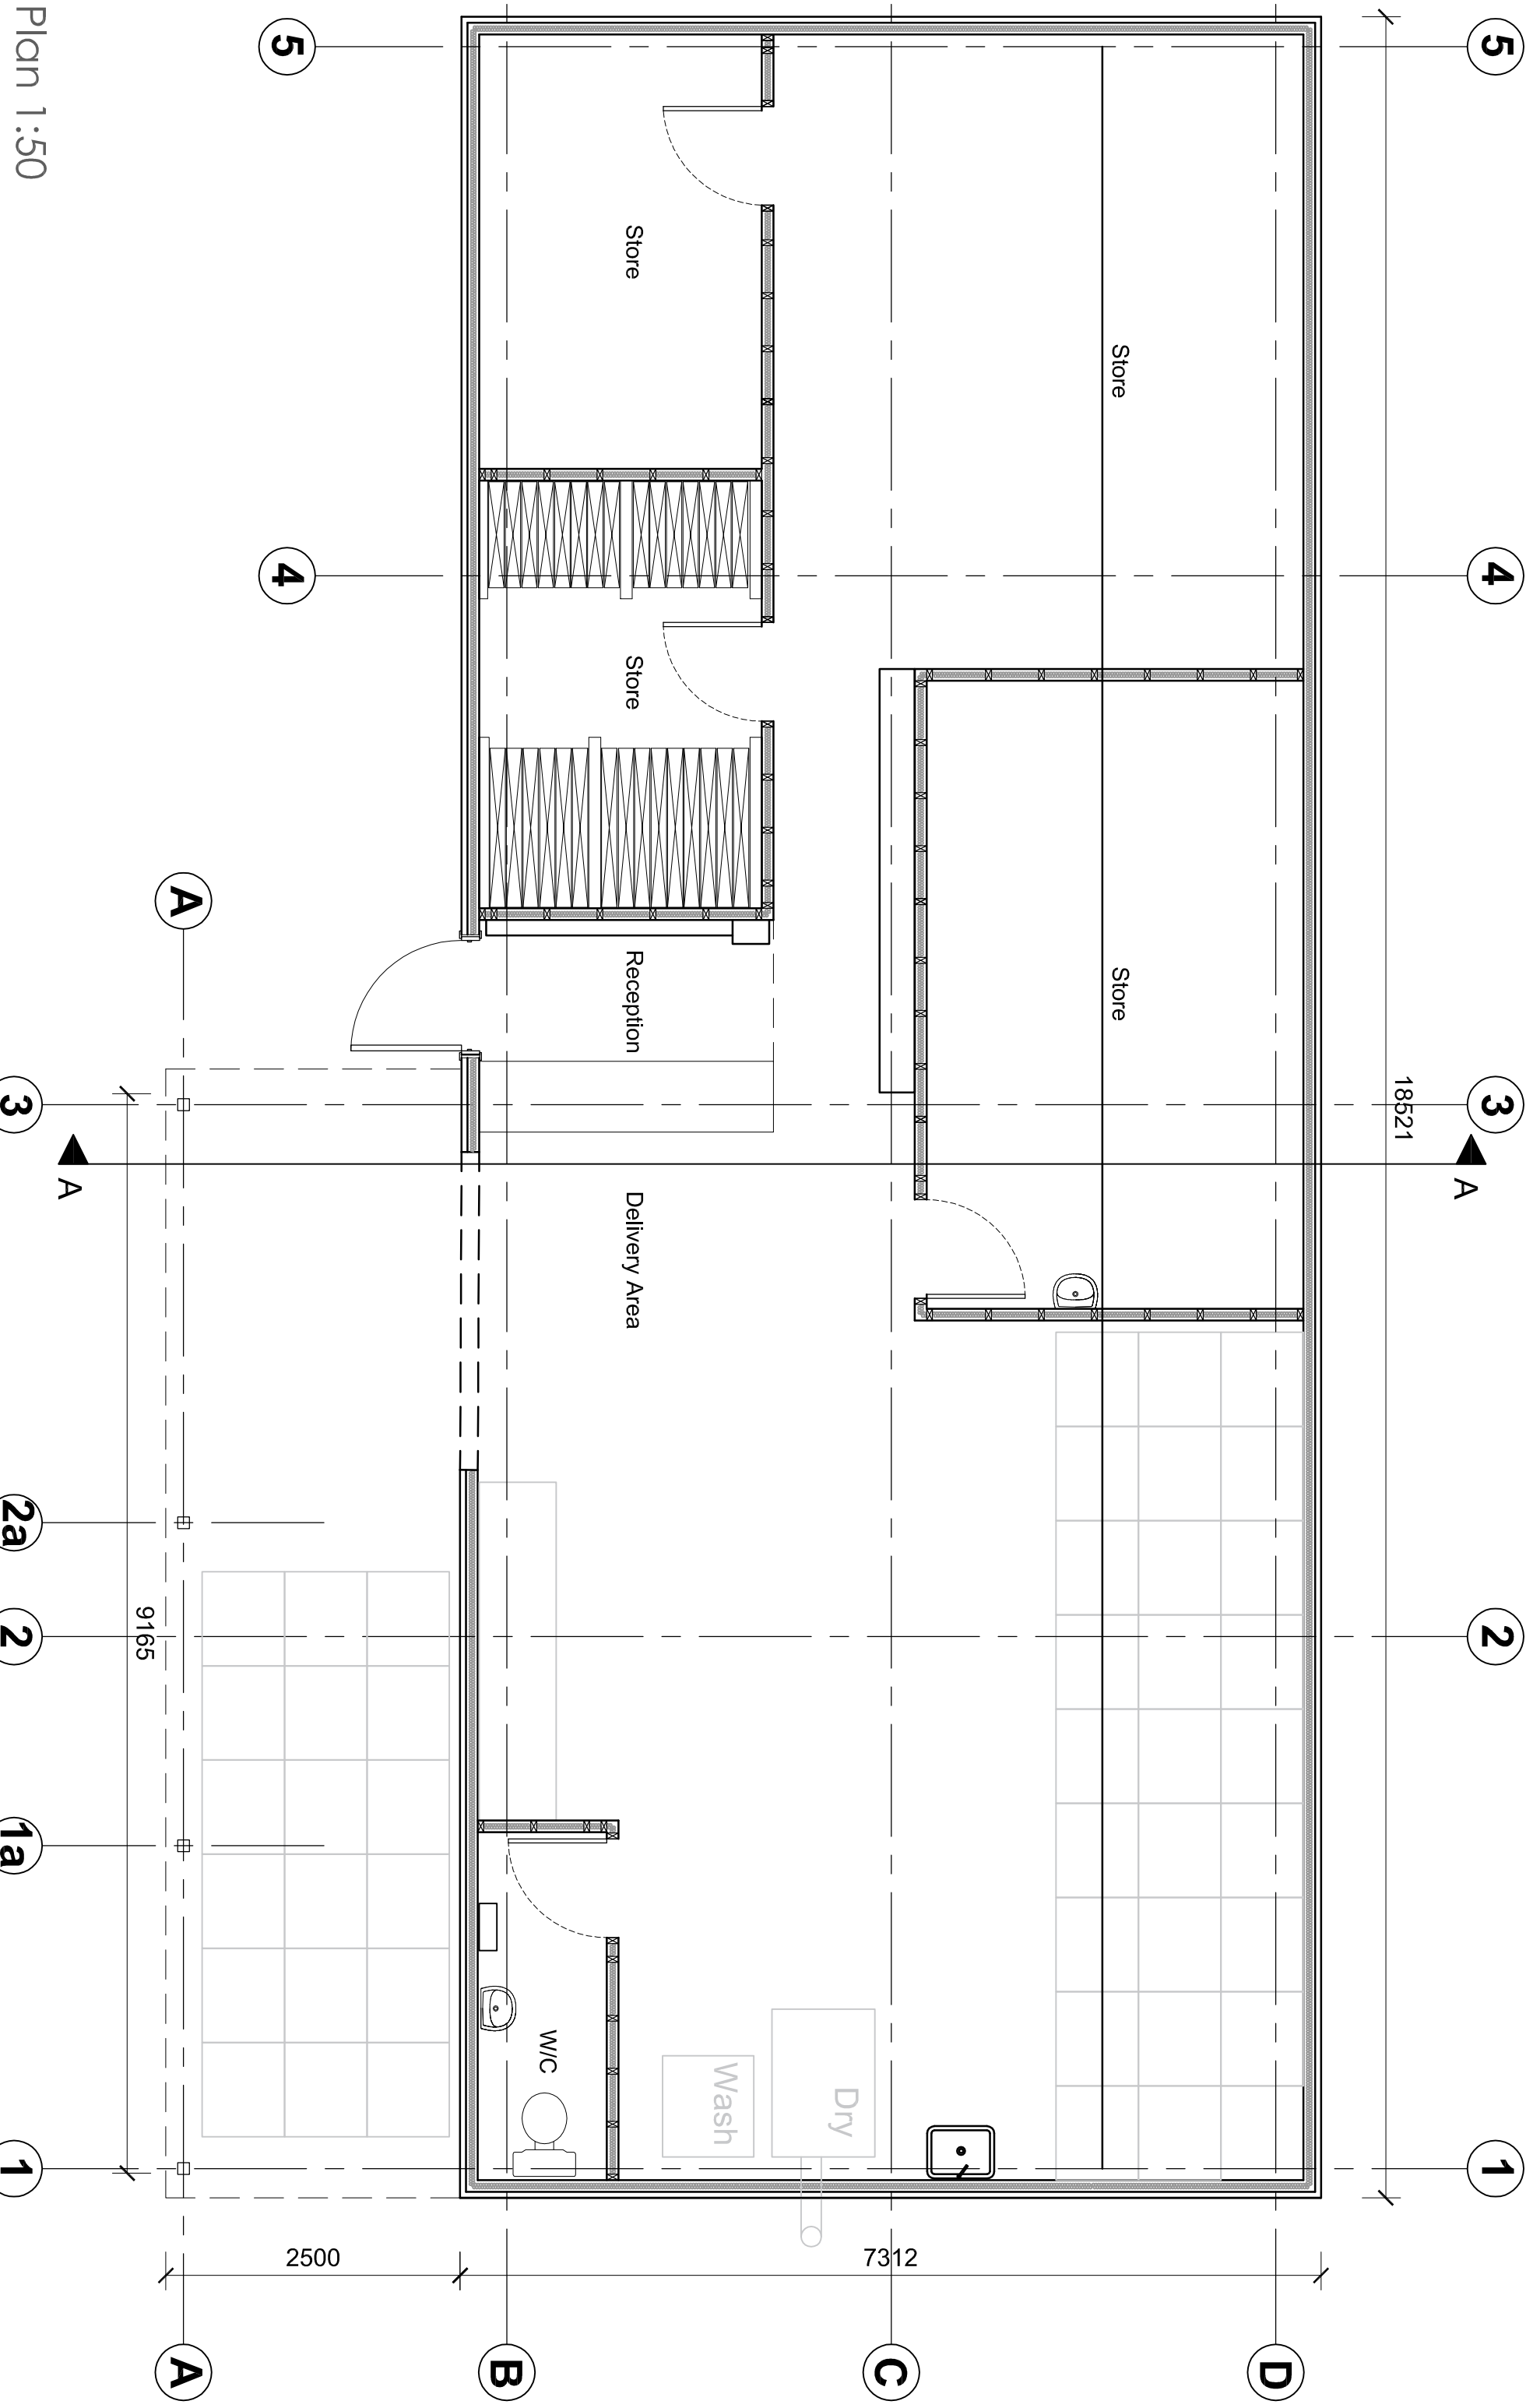

Finishes:
Walls - Insulated profiled cladding - Colour - Goosewing Grey - RAL 7038
Roof - Insulated profiled cladding - Colour - Goosewing Grey - RAL 7038
Personnel Door - Steel - Colour - Goosewing Grey - RAL 7038
Roller Shutter Door - Steel - Colour - Goosewing Grey - RAL 7038
Rainwater Goods - Black UPVC

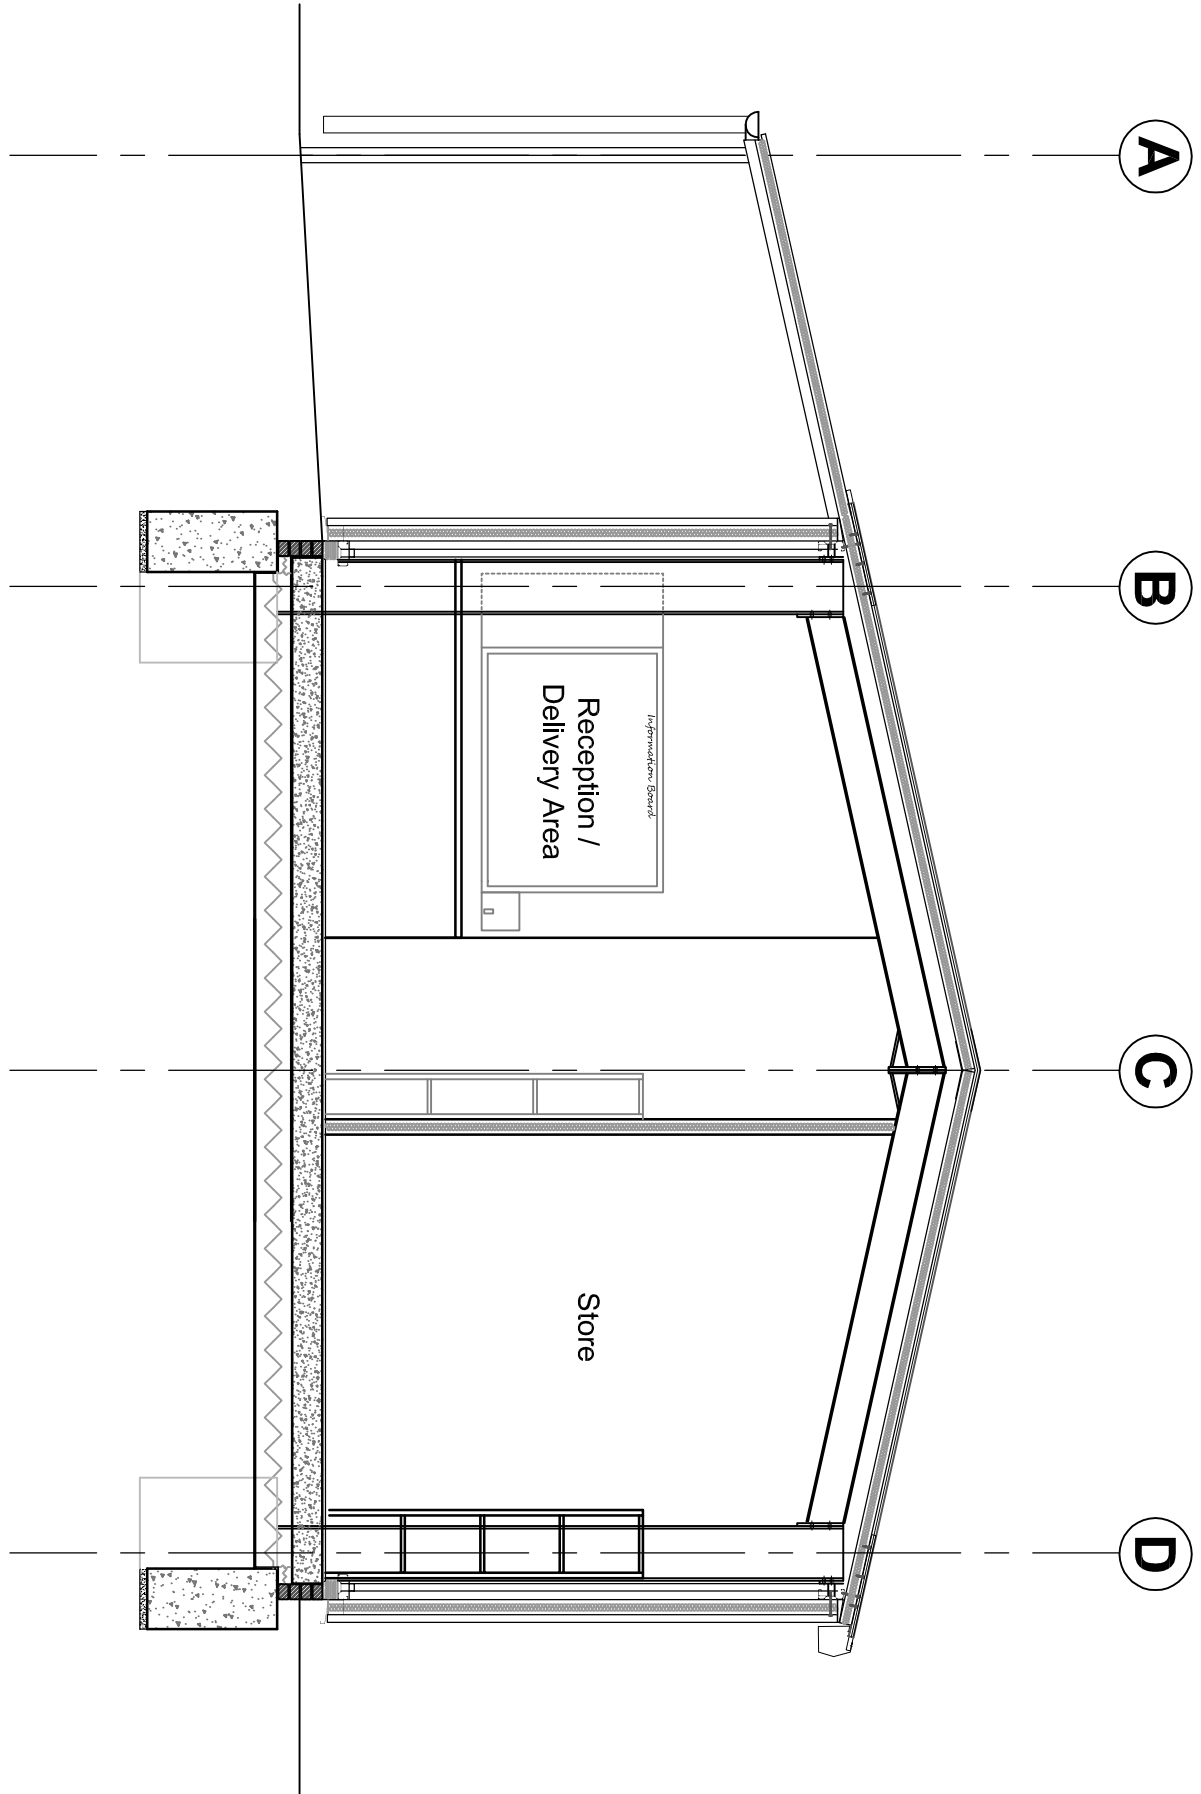

Copyright. This drawing is the property of A&M Architectural Partnership. It is not to be used, copied, reproduced, or otherwise disclosed in any form without the written consent of A&M Architectural Partnership. This drawing is issued on the condition that it is not copied, reproduced, or otherwise disclosed in any form without the written consent of A&M Architectural Partnership. Do not scale this drawing. Drawings can be scaled for Planning purposes only, all dimensions on site before commencing any work. A&M Architectural Partnership Ltd cannot accept responsibility for the information contained in this drawing. It is the responsibility of the client to ensure that the information is correct and that it is used in accordance with the relevant regulations. 



A&M
A&M Architectural Partnership LLP
40 Cambridge Road, Hastings, East Sussex, TN34 1DT
T: 01424 200222 W: amarchitectural.co.uk E: admin@am-arch.co.uk

Client:
Bourne Leisure Ltd
Church Farm Holiday Village
Foghorn, Nr. Chichester

Project:
New Housekeeping & Maintenance Building
Proposed Housekeeping Plan, Elevations & Section A-A

Drawing Title:
Proposed Housekeeping Plan, Elevations & Section A-A
Scale:
Date: Oct 2018 1:50 & 1:100@A1
Drawn: RW
Checked By: -
4183-220-220 Proposed Housekeeping Building - Planning Draw

Drawing Number:
4183-220
Revision:
-