
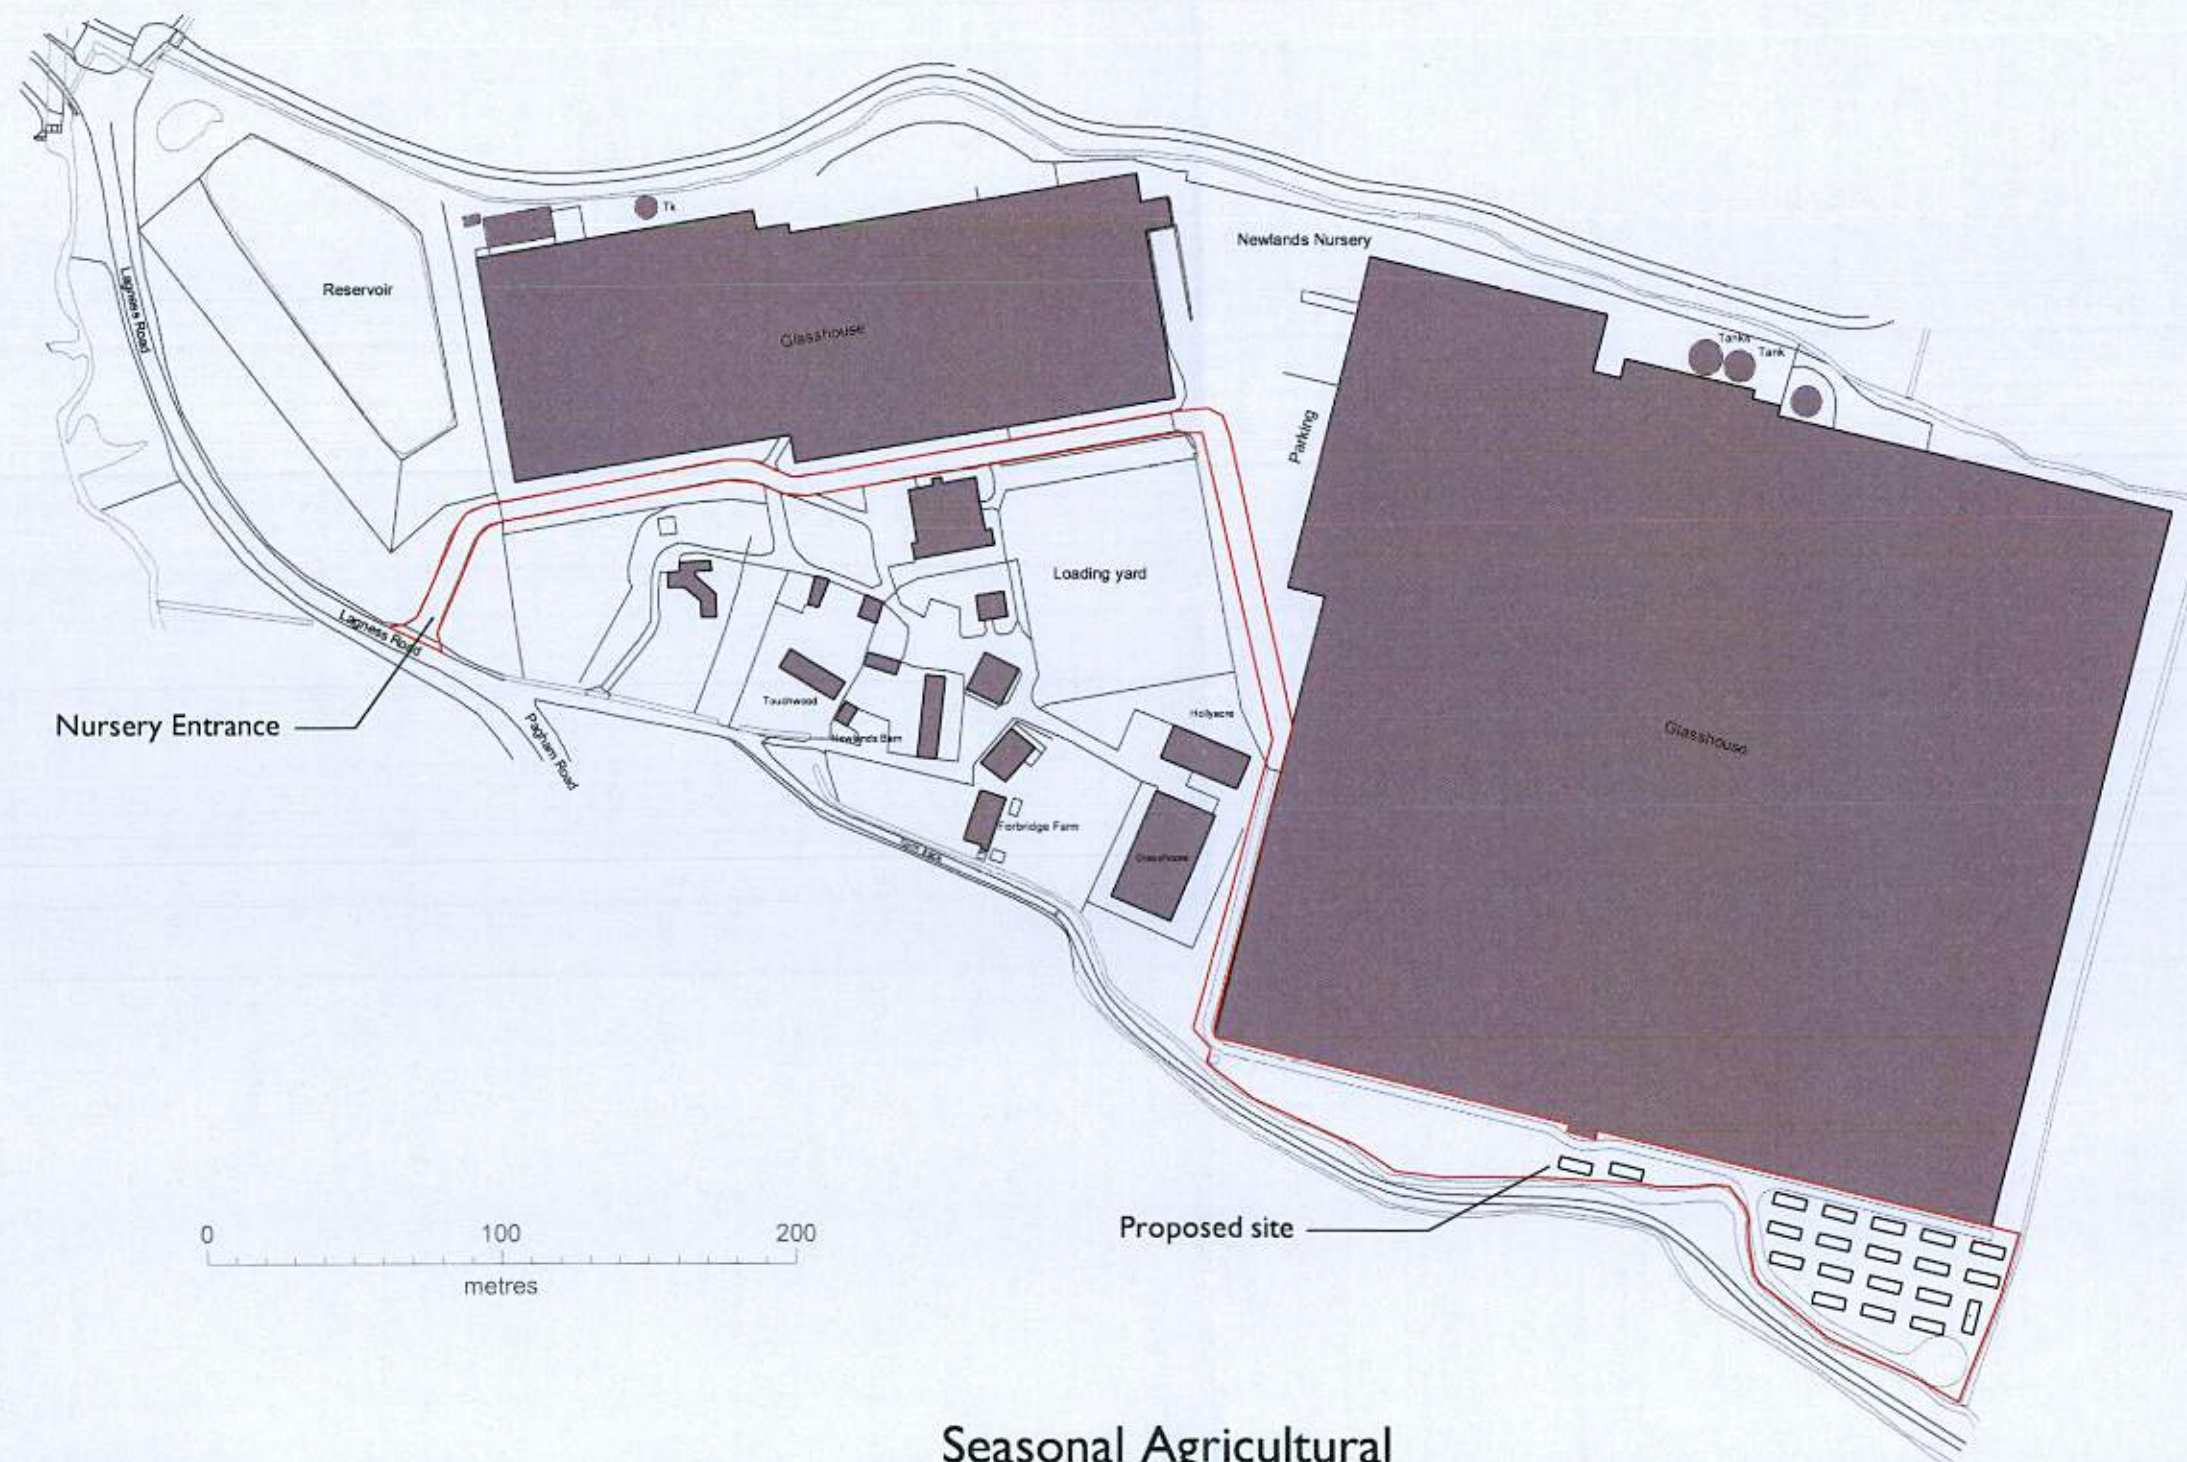


B
architect

checked
dp

IMPORTANT
Do not scale from this drawing, except for plotting purposes. Use figure dimensions only. If in doubt use Douglas Briggs Partnership (01243 574611) or architecture@douglasbriggspartnership.co.uk
All dimensions must be checked on site prior to commencement of works and to be noted.
This drawing/document is to be read in conjunction with other documents/figures information and the Architects' contract drawings and specifications etc.
Any discrepancy between different pieces of information that have been supplied are to be notified immediately to Douglas Briggs Partnership.
Any departure from dimensions provided by DBP and the location, position or dimensions given in Planning and Building Control approvals shall be notified to Douglas Briggs Partnership prior to departure.
This design and copyright remains the property of Douglas Briggs Partnership LLP unless expressly released in writing by Douglas Briggs Partnership LLP.

© Crown copyright 2019 Ordnance Survey 100053143

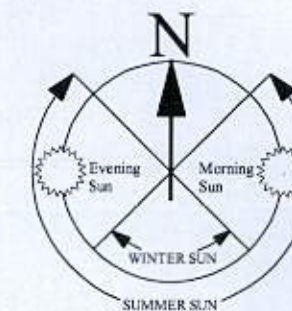

**DOUGLAS BRIGGS
PARTNERSHIP**

**INTEGRATED
ARCHITECTURE
AND
TOWN PLANNING**

Douglas Briggs Partnership
First Floor
Ham Farm
Saham
West Sussex PO18 8DH
T: 01243 574611 F: 01243 574616

Seasonal Agricultural Workers Accommodation at Newlands Nursery

Site Location Plan
PROPOSED SPRING
November 2019
0119-SP-001 B
1:2500@A3

