





east

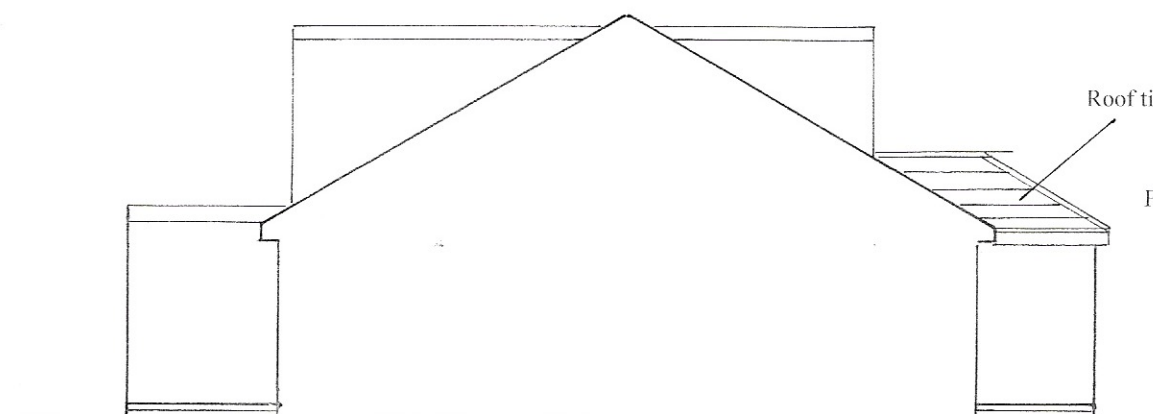

north


Roof tiles to match existing.

Facing brickwork to match existing.

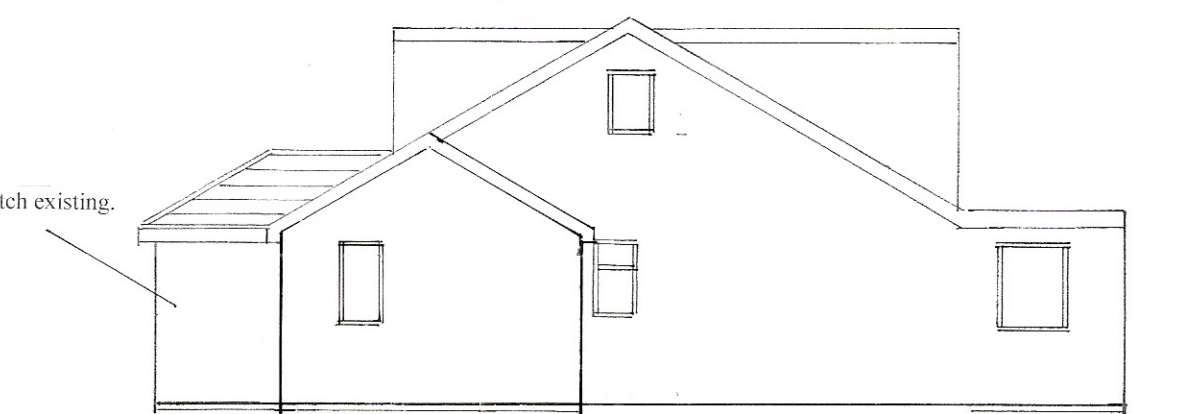

south

1 : 100

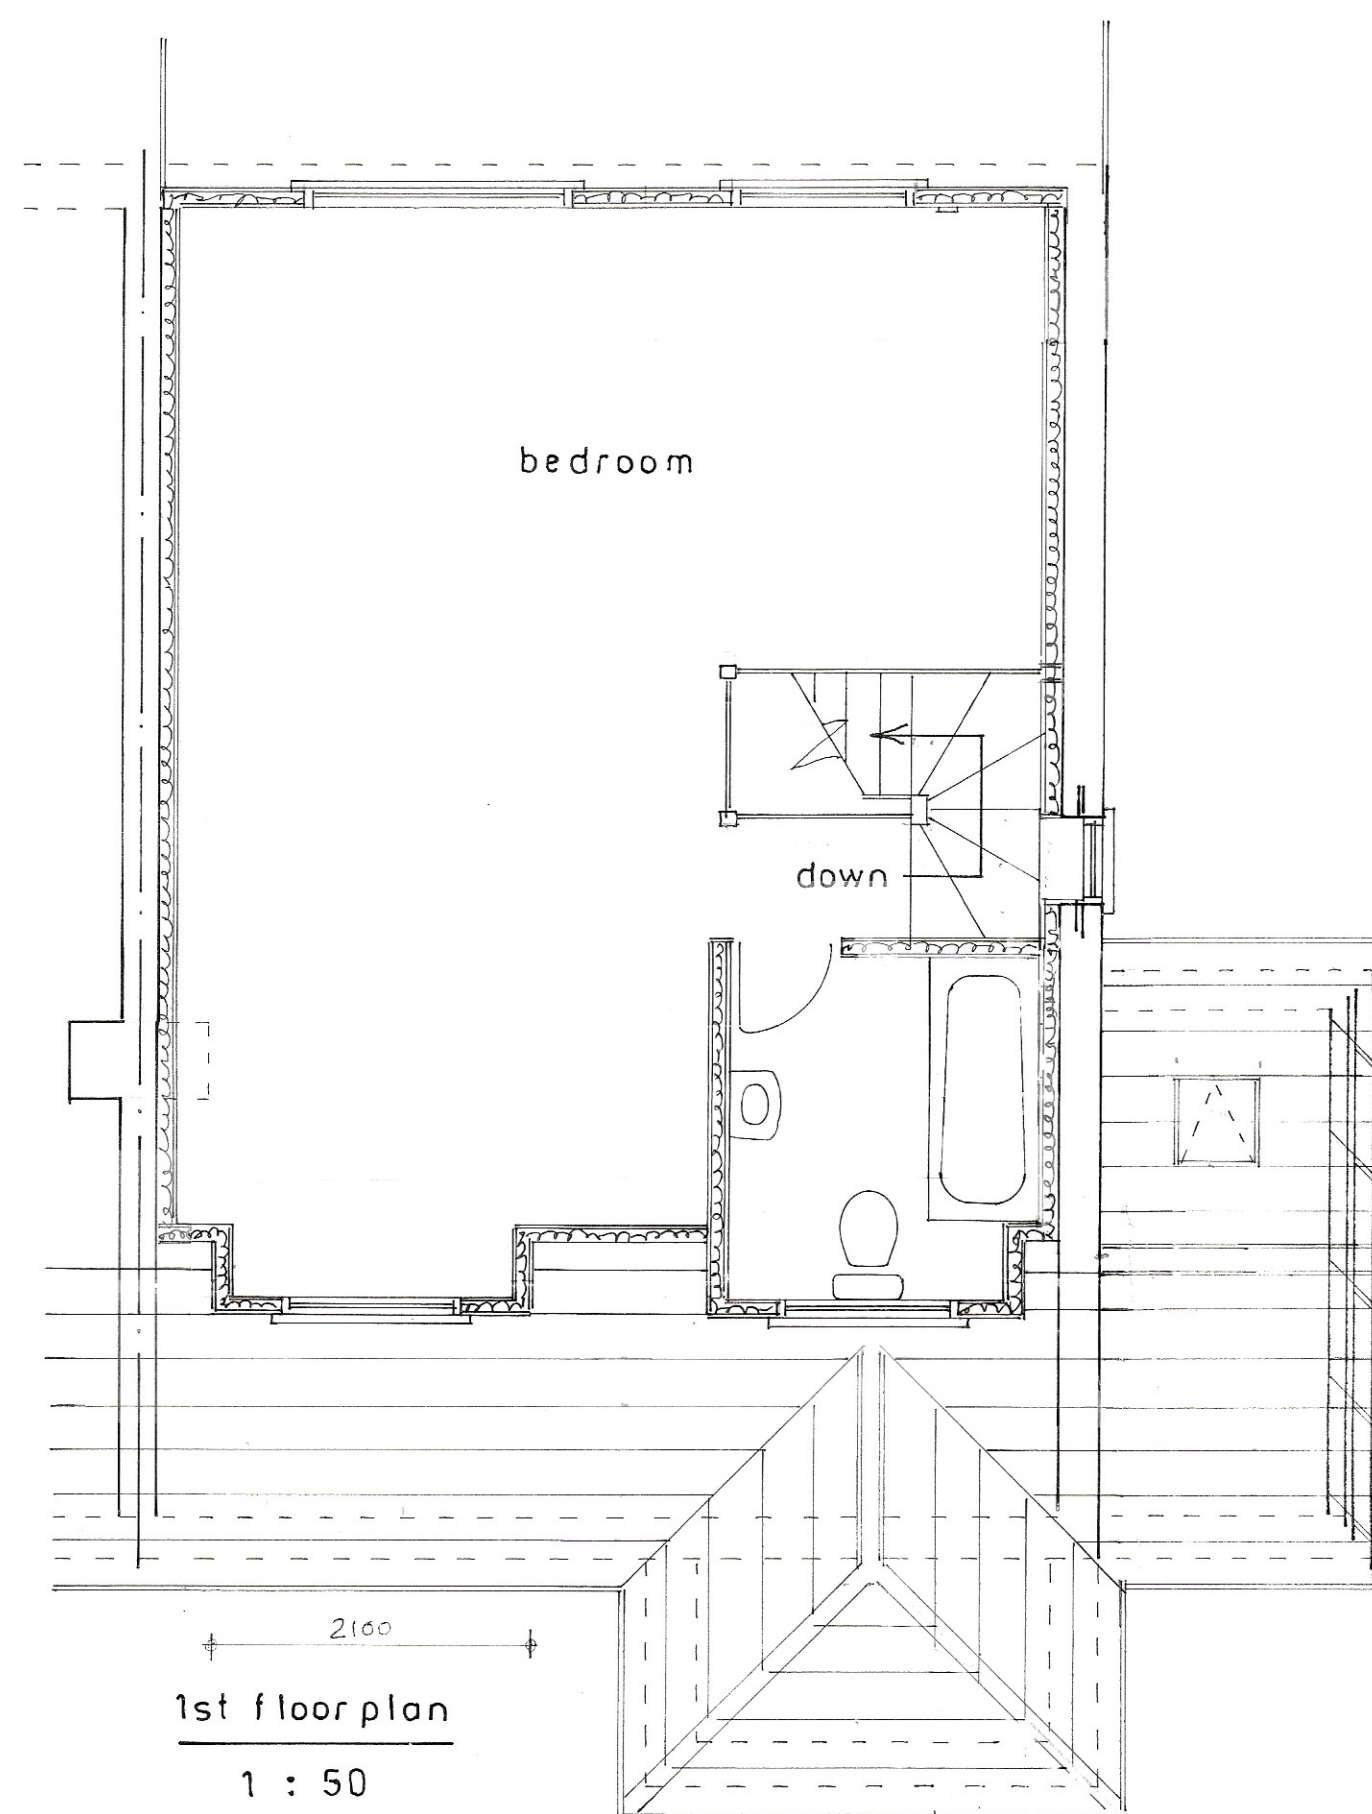

bedroom

down

1st floor plan

1 : 50



west

Marley Cedral cement boarding.
Colour: Dark Grey. Code C.15

Proposed

PROPOSED SINGLE STOREY EXTENSIONS AND LOFT CONVERSION TO FORM NEW 1ST FLOOR
AT 10, DUKES MEADOW, PAGHAM FOR MISS. H. BURLEY.

sheet 2 a of 3

Bryan Butcher
Rainbow Cottage
Nyetimber Lane
Bognor Regis PO21 3JX
01243 266871
07973 233442
bryan.butcher@btinternet.com
www.bryanbutcher.com