
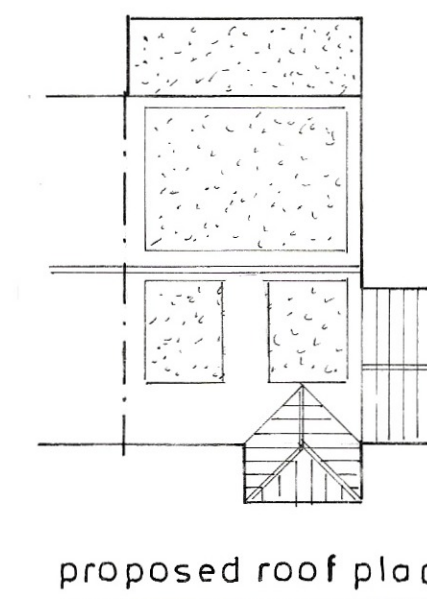
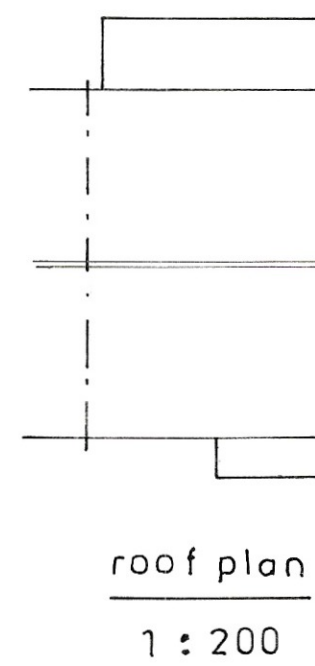


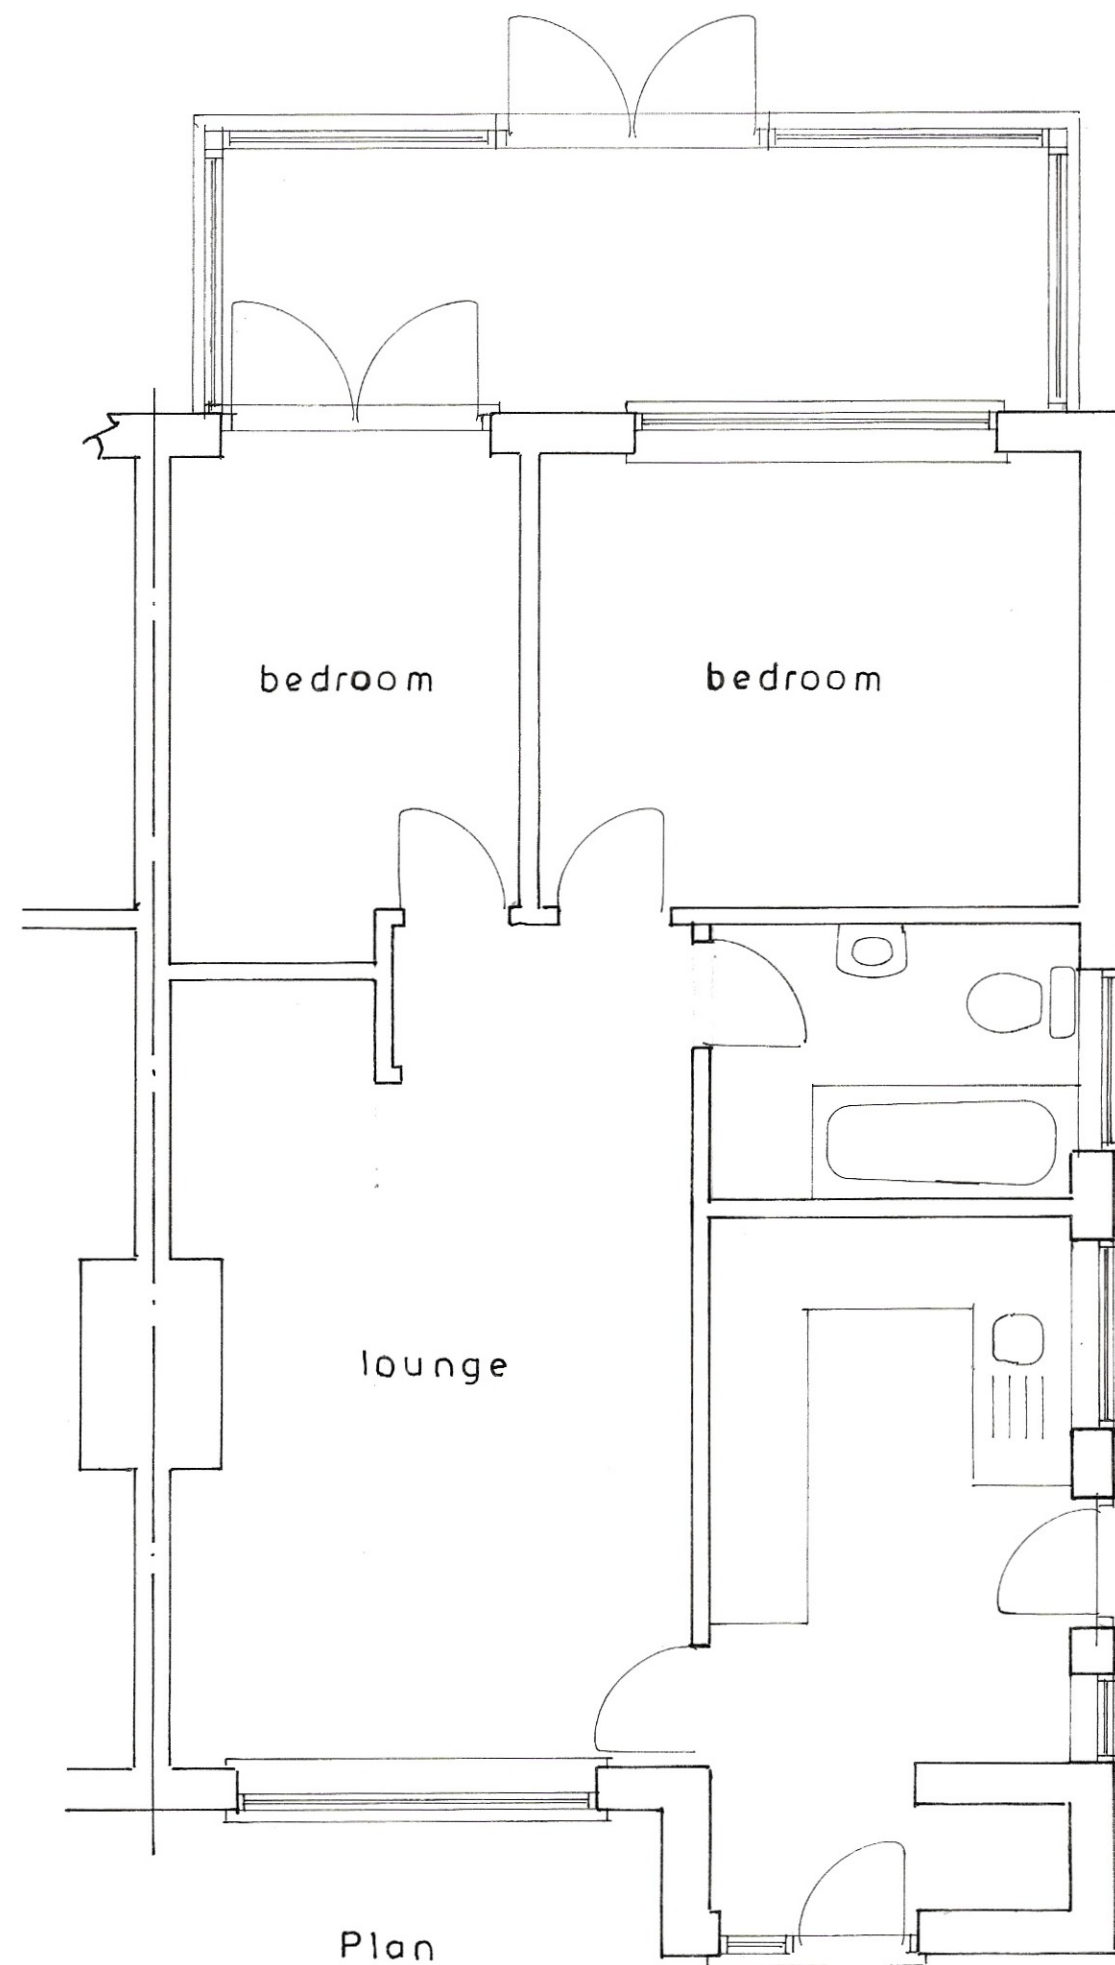

Existing

PROPOSED SINGLE STOREY EXTENSIONS AND LOFT CONVERSION TO FORM
NEW 1ST FLOOR AT 10, DUKES MEADOW, PAGHAM FOR MISS. H. BURLEY.

sheet 3 a of 3

Bryan Butcher
Rainbow Cottage
Nyetimber Lane
Bognor Regis PO21 3JX
01243 266871
07973 233442
bryan.butcher@btinternet.com
www.bryanbutcher.com