



AB
signature

checked

HP

IMPORTANT
Do not scale from this drawing, except for planning purposes, the figure dimensions only. It is the client's responsibility to ensure that the dimensions are correct.
All dimensions must be checked on site prior to commencement of work and before construction.
This drawing/document is to be read in conjunction with other documents, including information and the Architects' contract documents and specifications.
Any discrepancies between different pieces of information that have been supplied are to be notified immediately to Douglas Briggs Partnership.
Any dimensions from dimensions provided by DSP and the location positions or dimensions given in Planning and Building Control approvals shall be notified to Douglas Briggs Partnership prior to approval.
This design and copyright remains the property of Douglas Briggs Partnership LLP unless expressly released in writing by Douglas Briggs Partnership LLP.

© Crown copyright 2019 Ordnance Survey 100053143

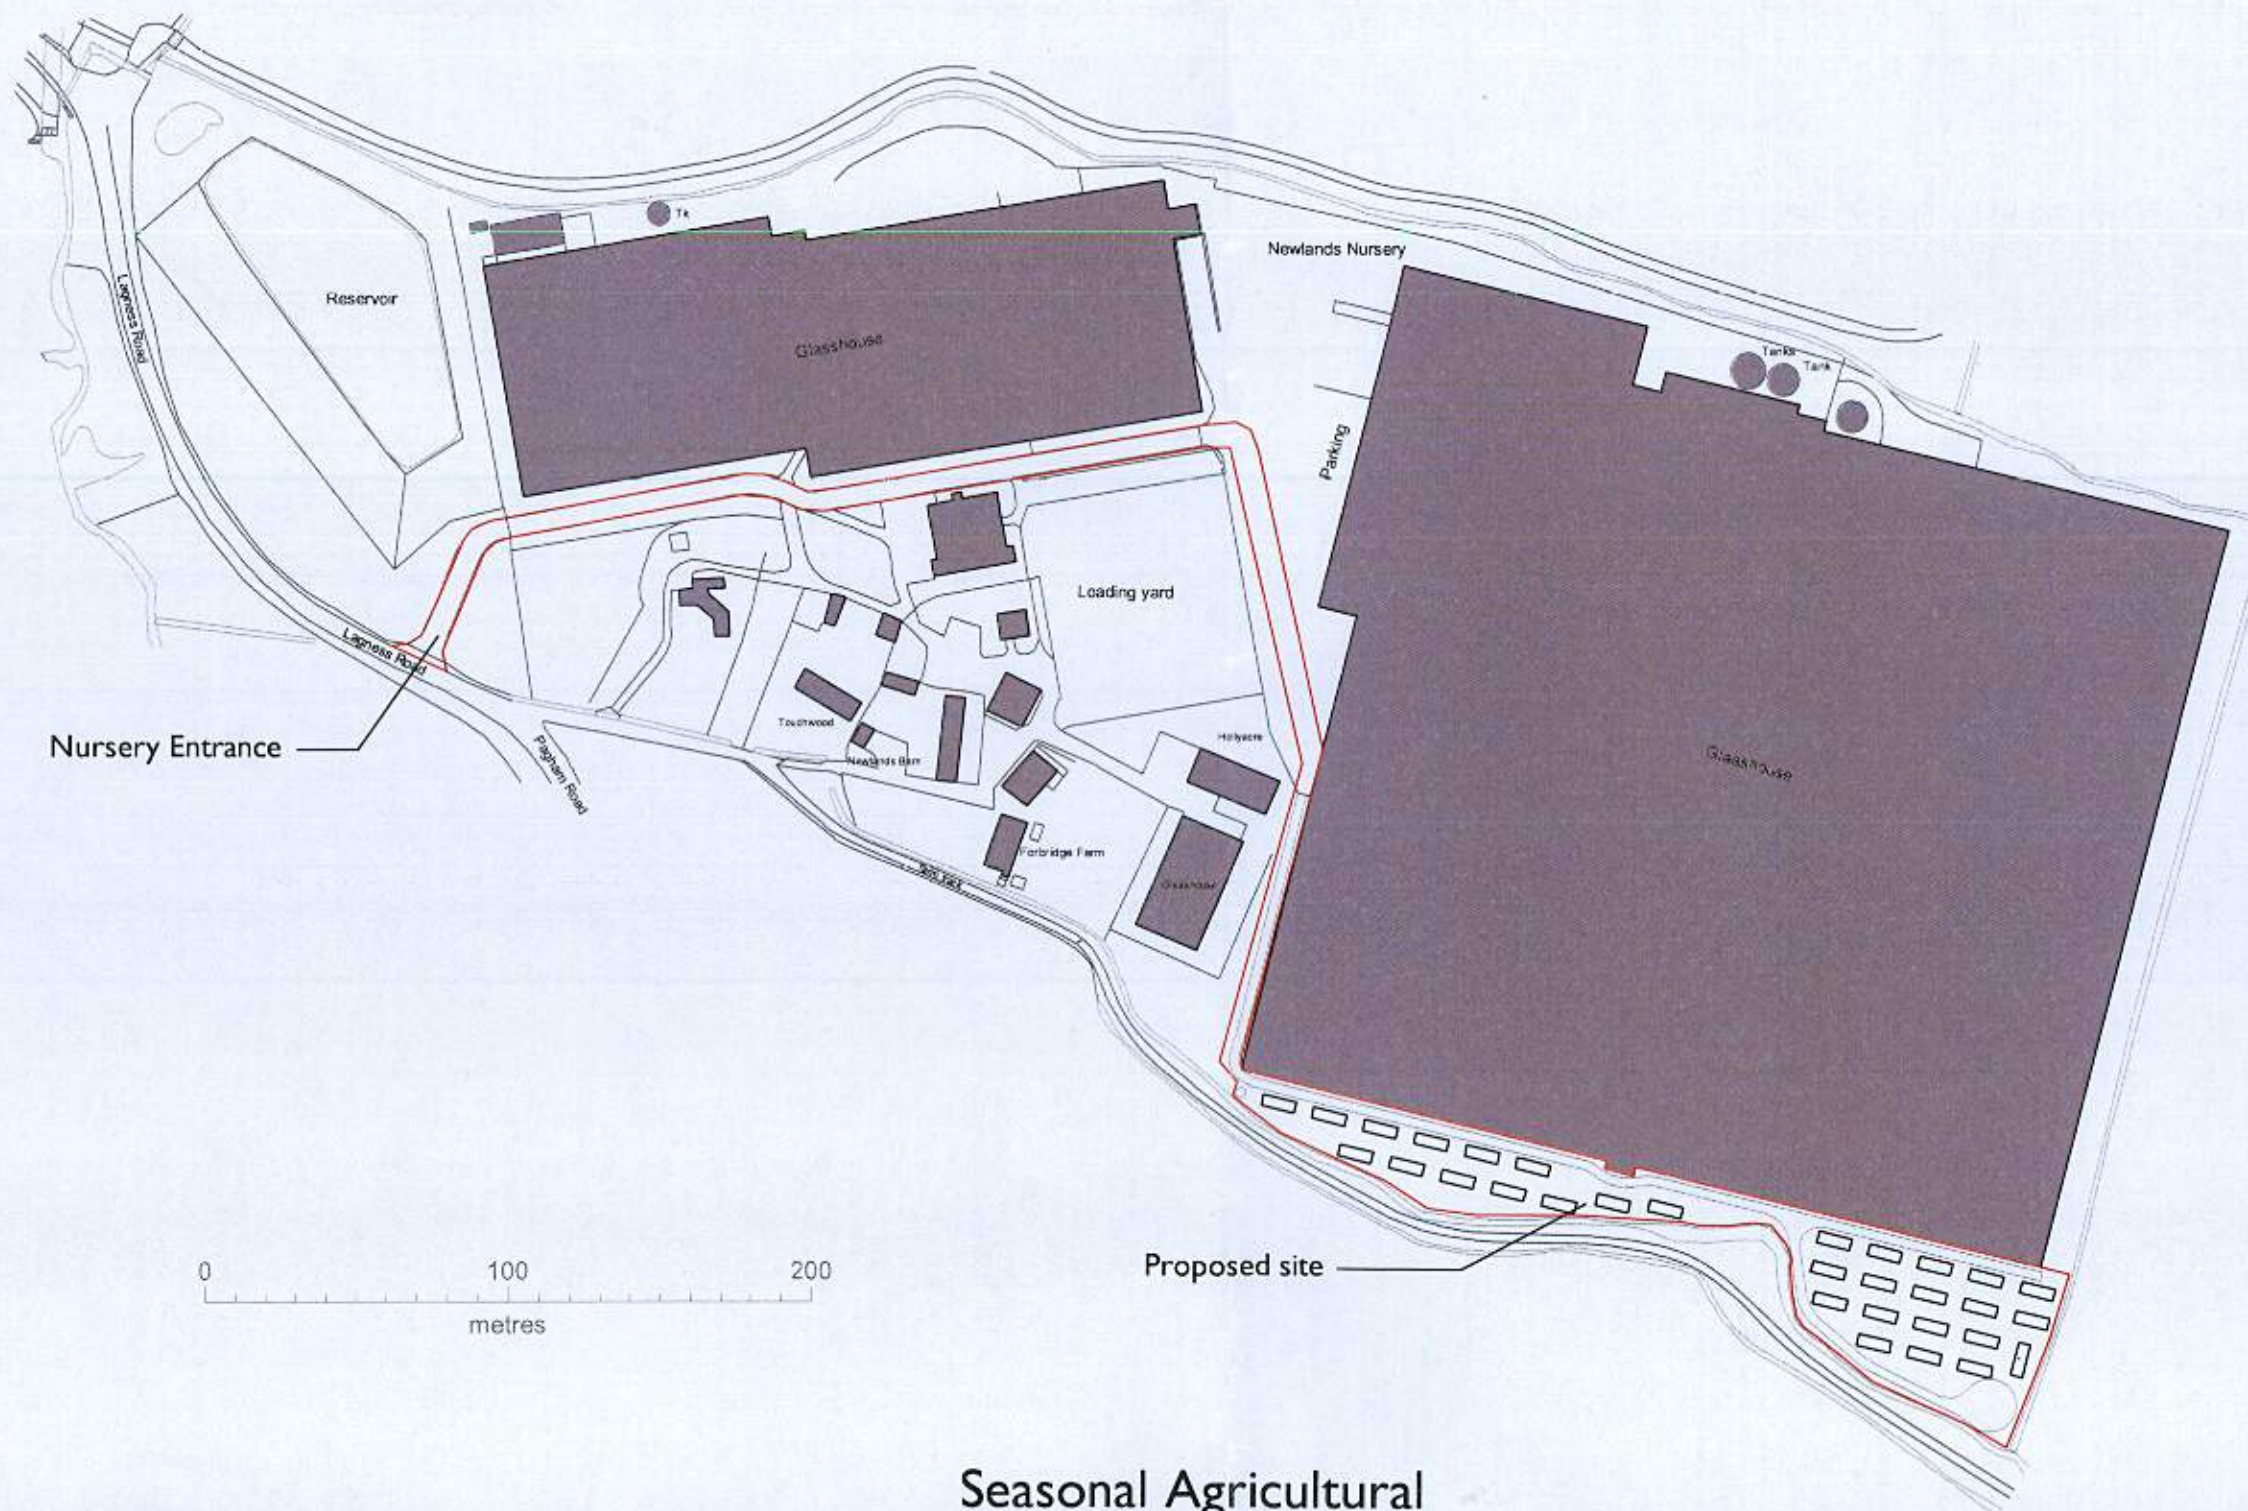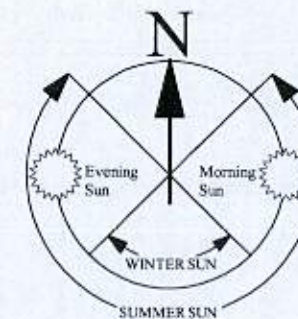

**DOUGLAS BRIGGS
PARTNERSHIP**

**INTEGRATED
ARCHITECTURE
AND
TOWN PLANNING**

Douglas Briggs Partnership
First Floor
Hart Farm
Bosham
West Sussex PO18 8EH
T: 01243 576611 F: 01243 574814

**Seasonal Agricultural
Workers Accommodation**
at
Newlands Nursery

Site Location Plan
PROPOSED SUMMER
November 2019
0119-SU-001 B
1:2500@A3

