
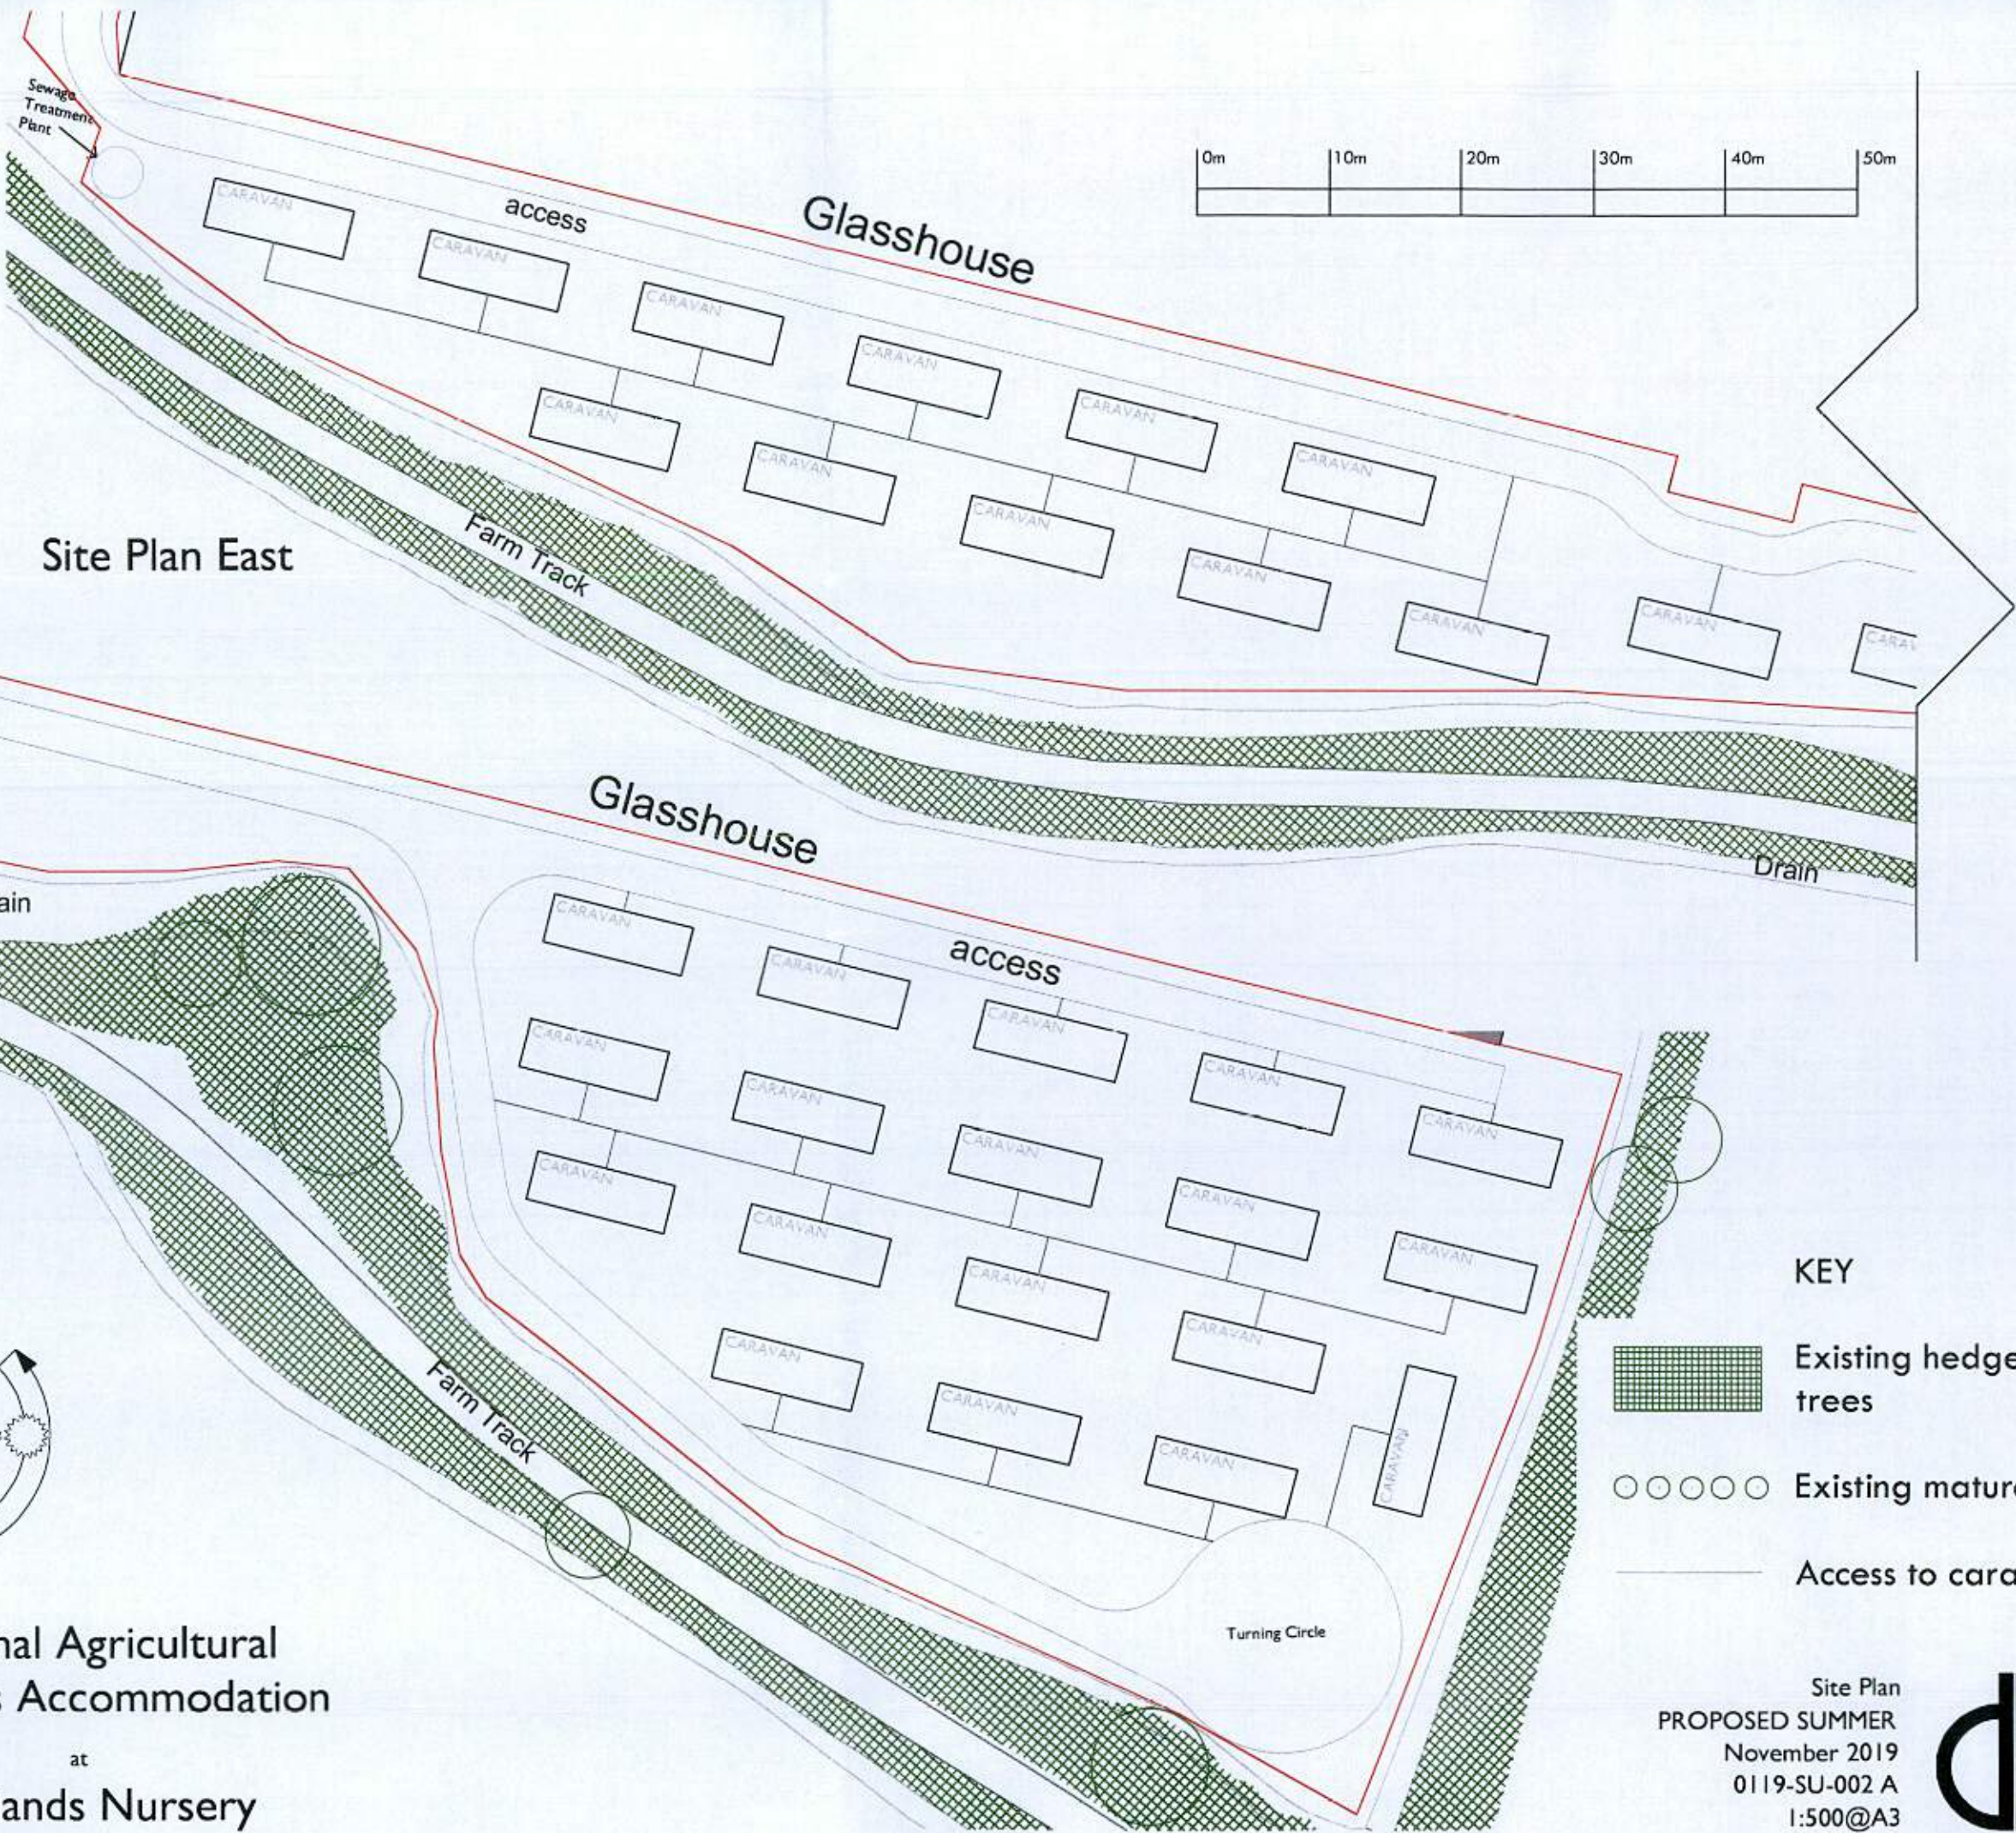


AB
original

IMPORTANT
Do not scale from this drawing, except for planning purposes, the figured dimensions only. It is dealt with Douglas Briggs Partnership 01243 376611 or architects@douglasbriggspartnership.co.uk
All dimensions must be checked on site prior to commencement of work and fabrication.
This drawing/document is to be read in conjunction with other consultants/suppliers information and the Architects contract/drawings and specifications etc.
Any discrepancies between different pieces of information that have been supplied are to be notified immediately to Douglas Briggs Partnership.
Any departure from dimensions provided by DBP and the location, positions or dimensions given in Planning and Building Control documents shall be notified to Douglas Briggs Partnership prior to departure.
This design and copyright remains the property of Douglas Briggs Partnership LLP unless expressly released in writing by Douglas Briggs Partnership LLP.


checked

JP

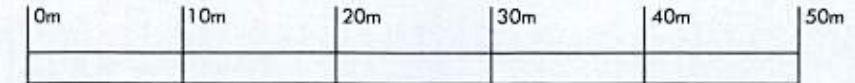

Site Plan East

Site Plan West

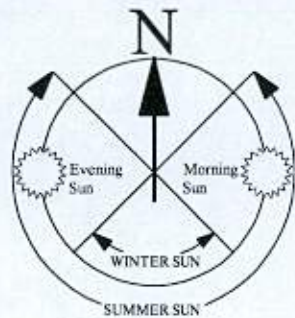


**DOUGLAS BRIGGS
PARTNERSHIP**

**INTEGRATED
ARCHITECTURE
AND
TOWN PLANNING**


Douglas Briggs Partnership
First Floor
Hart Farm
Bosham
West Sussex PO18 8BH
T: 01243 376611 F: 01243 374816

Seasonal Agricultural
Workers Accommodation
at
Newlands Nursery

KEY

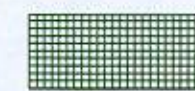

Existing hedge and
trees

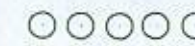

Existing mature trees



Access to caravans

Site Plan
PROPOSED SUMMER
November 2019
0119-SU-002 A
1:500@A3

