




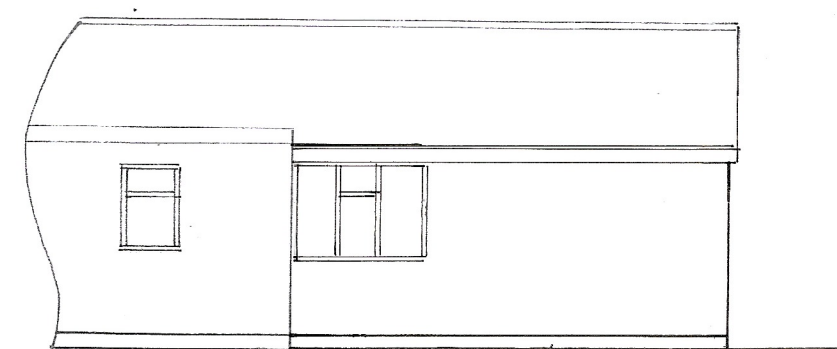


north
1 : 100

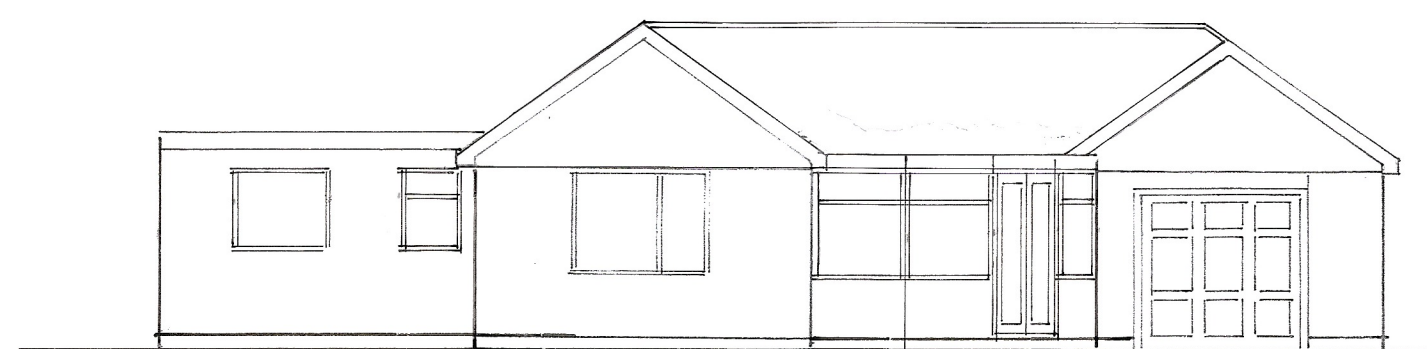


west

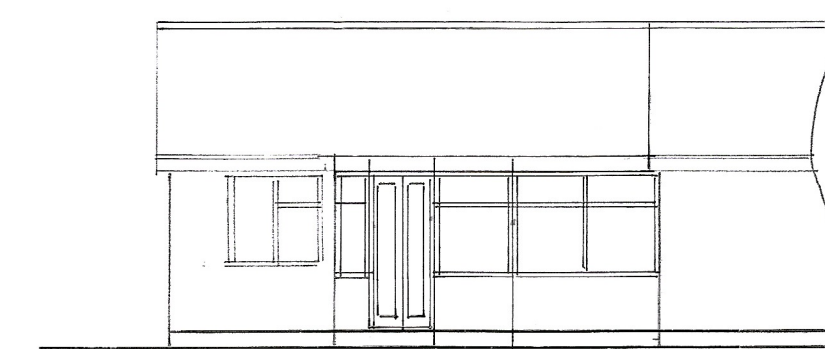


south

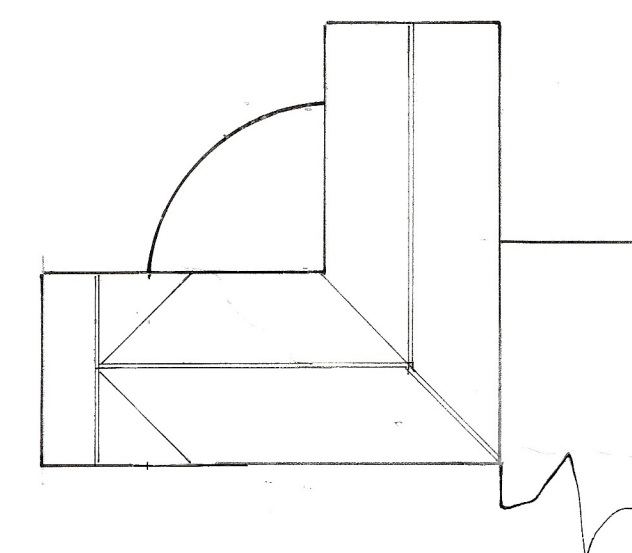

roof plan
1 : 200

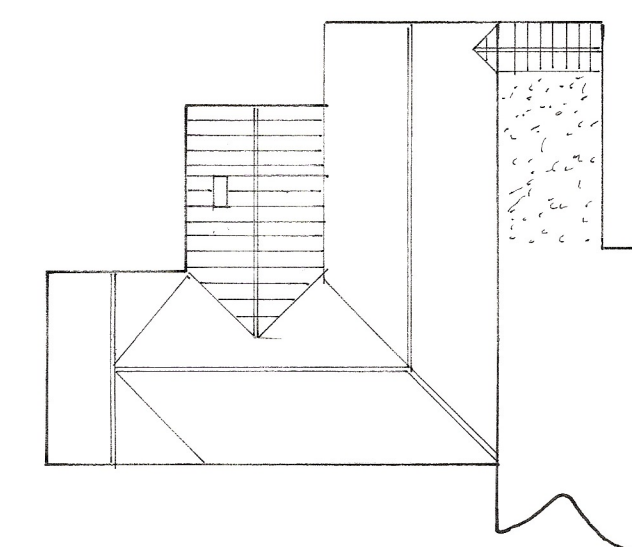

proposed roof plan

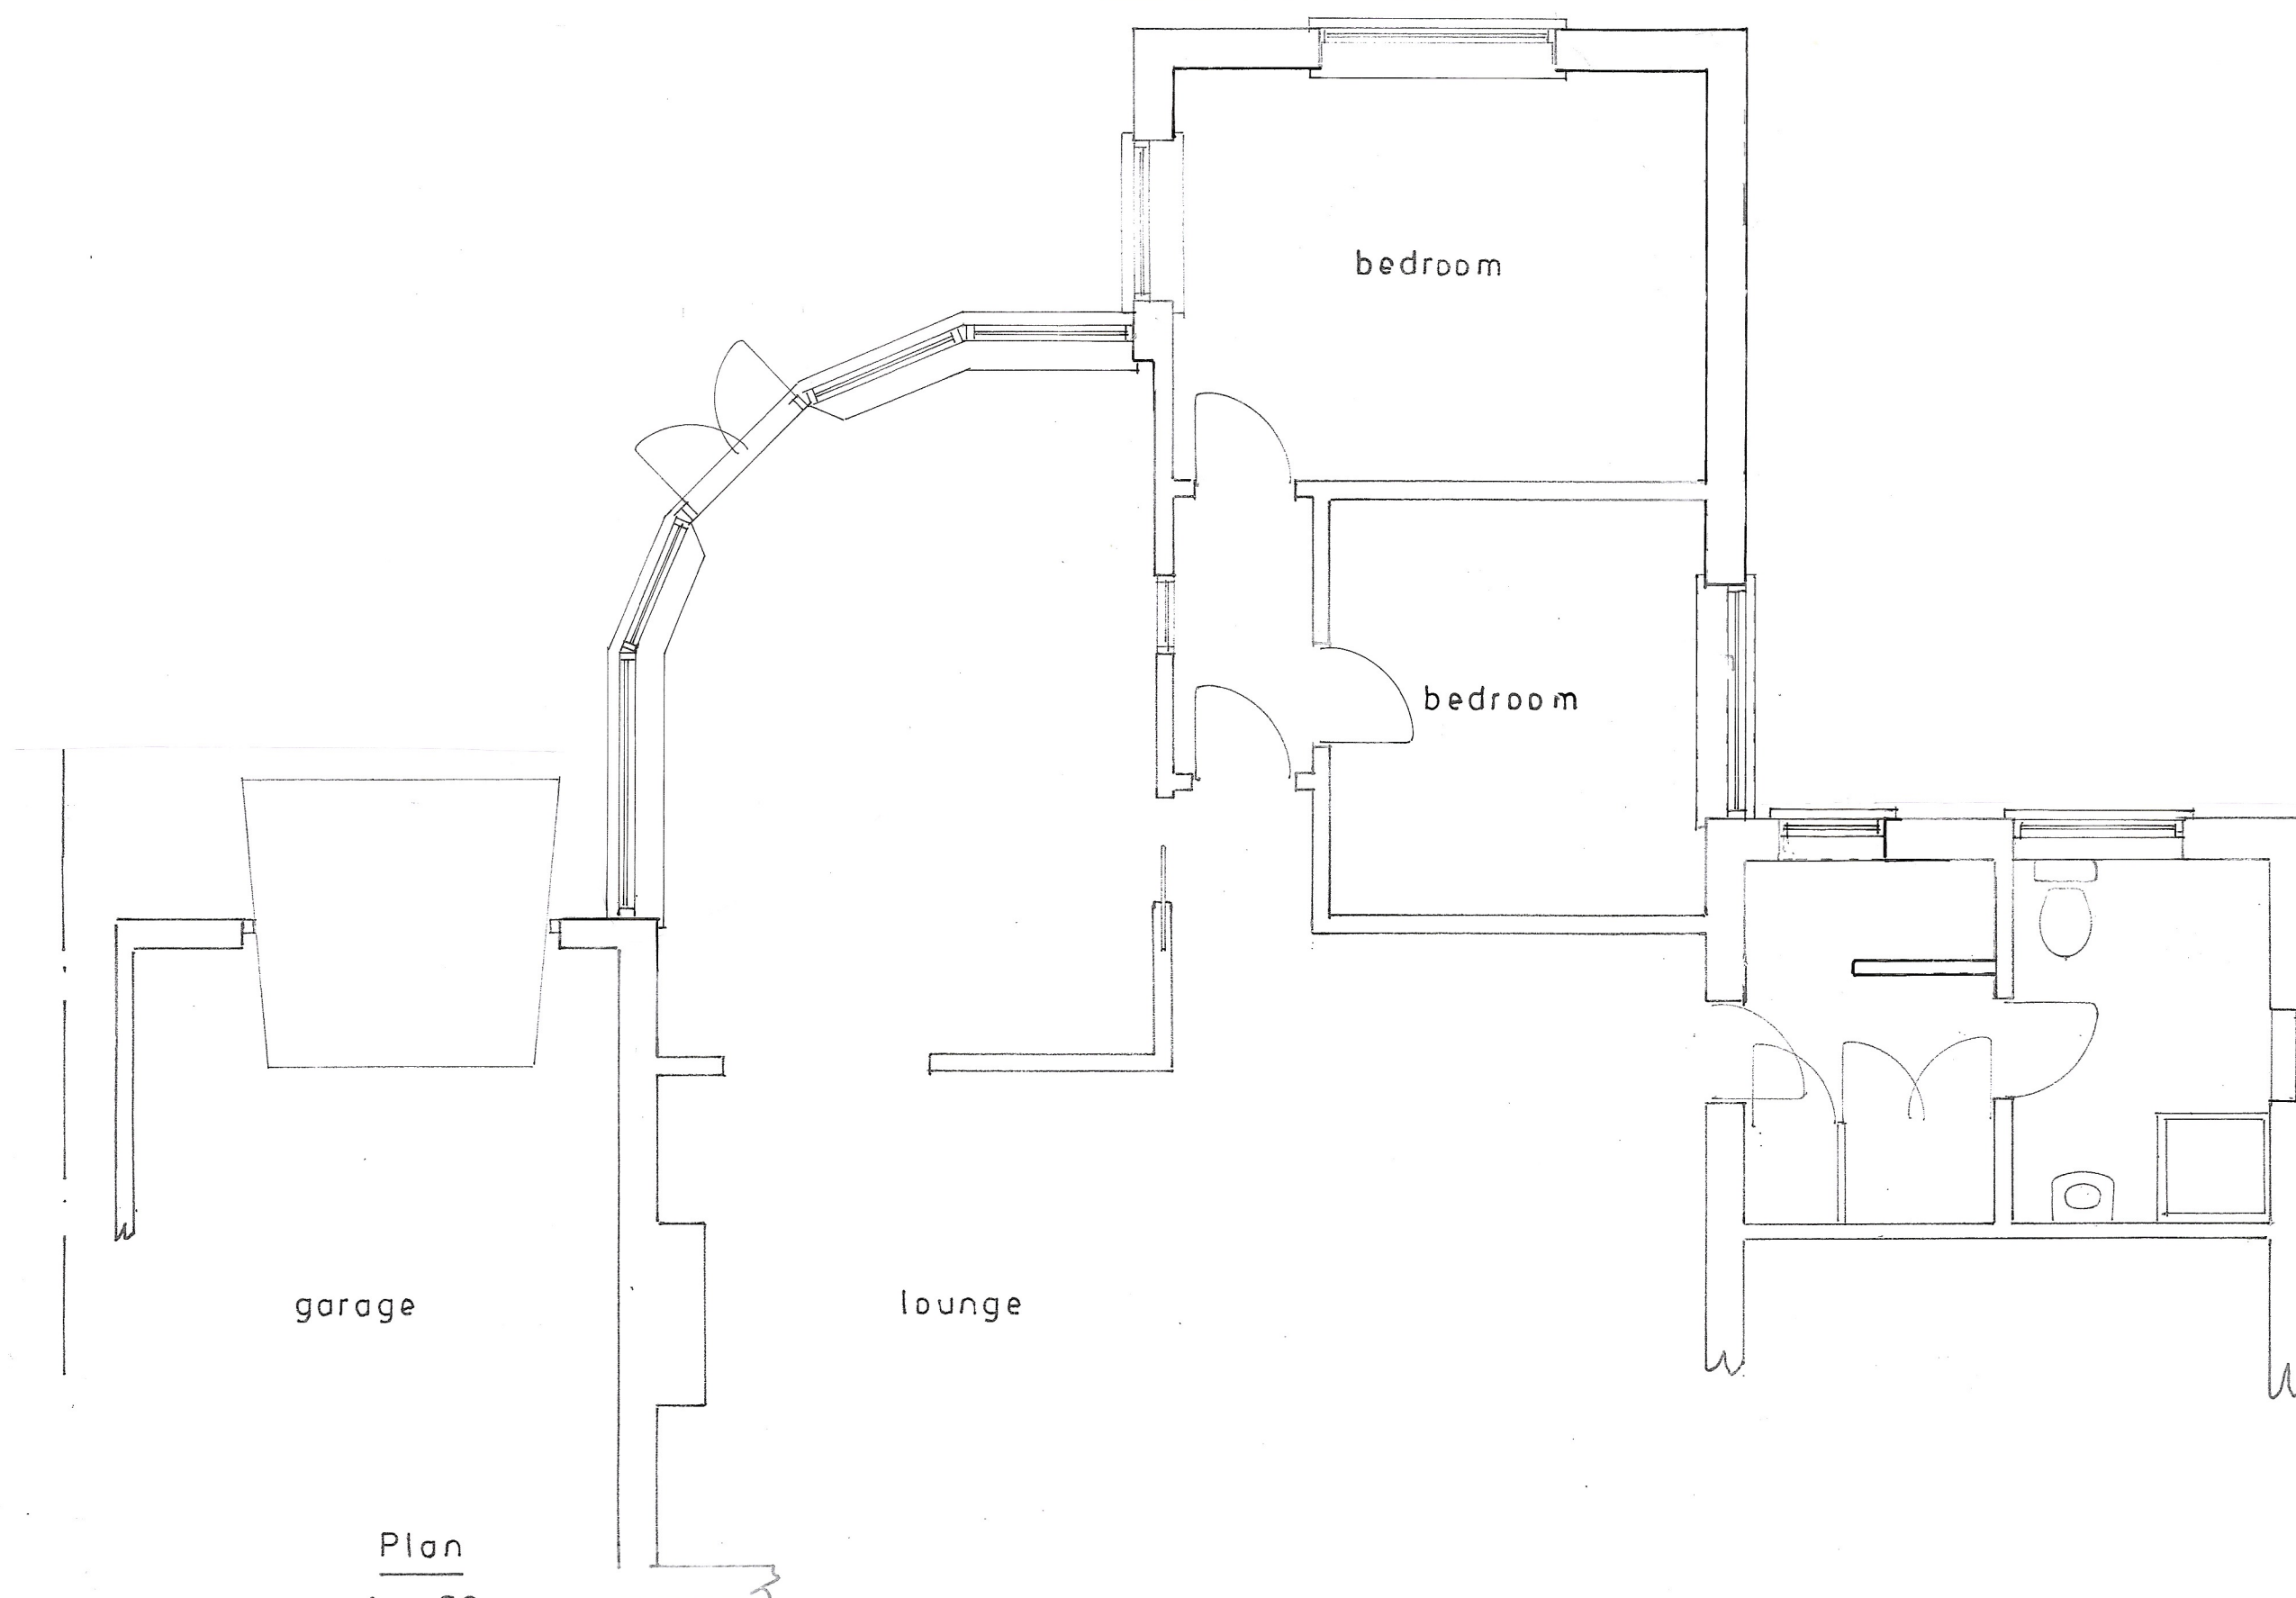

Existing

Plan
1 : 50

PROPOSED SINGLE STOREY EXTENSIONS AT 142, PAGHAM ROAD, PAGHAM
FOR MR. & MRS. P. ADAMS.

sheet 2 of 2

Bryan Butcher
Rainbow Cottage
Nyetimber Lane
Bognor Regis PO21 3JX
01243 266871
07973 233442
bryan.butcher@btinternet.com
www.bryanbutcher.com