


PROPOSED PORCH EXTENSION FOR 19 EAST MEAD PAGHAM

EXTENSION BUILT 2006

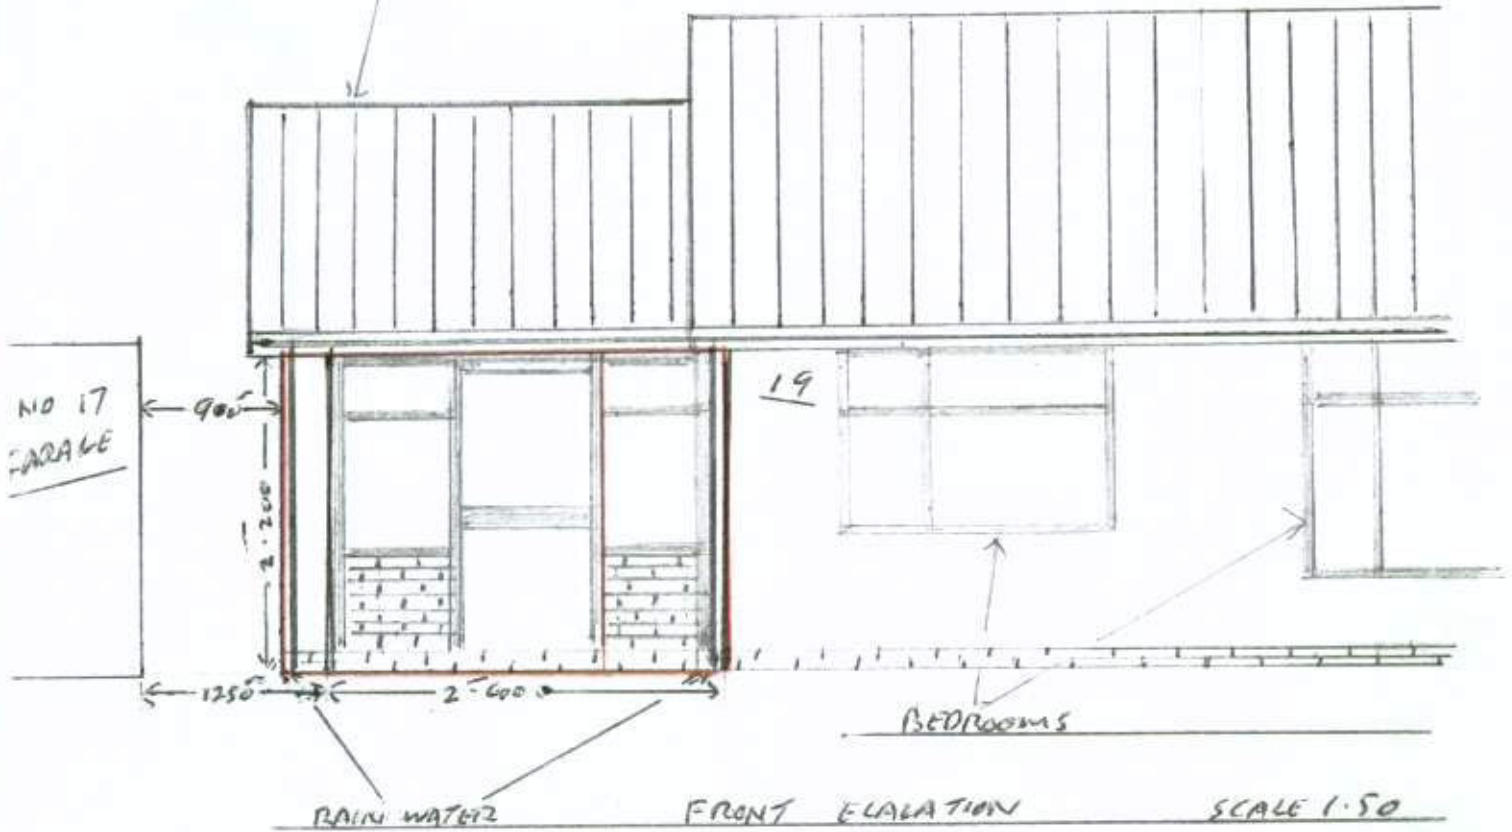

ARUN DISTRICT COUNCIL

P 10 10

