


To be read in conjunction with Architects Specification  
All dimension to structural face

All doors to stairwell to be 30 min FRD

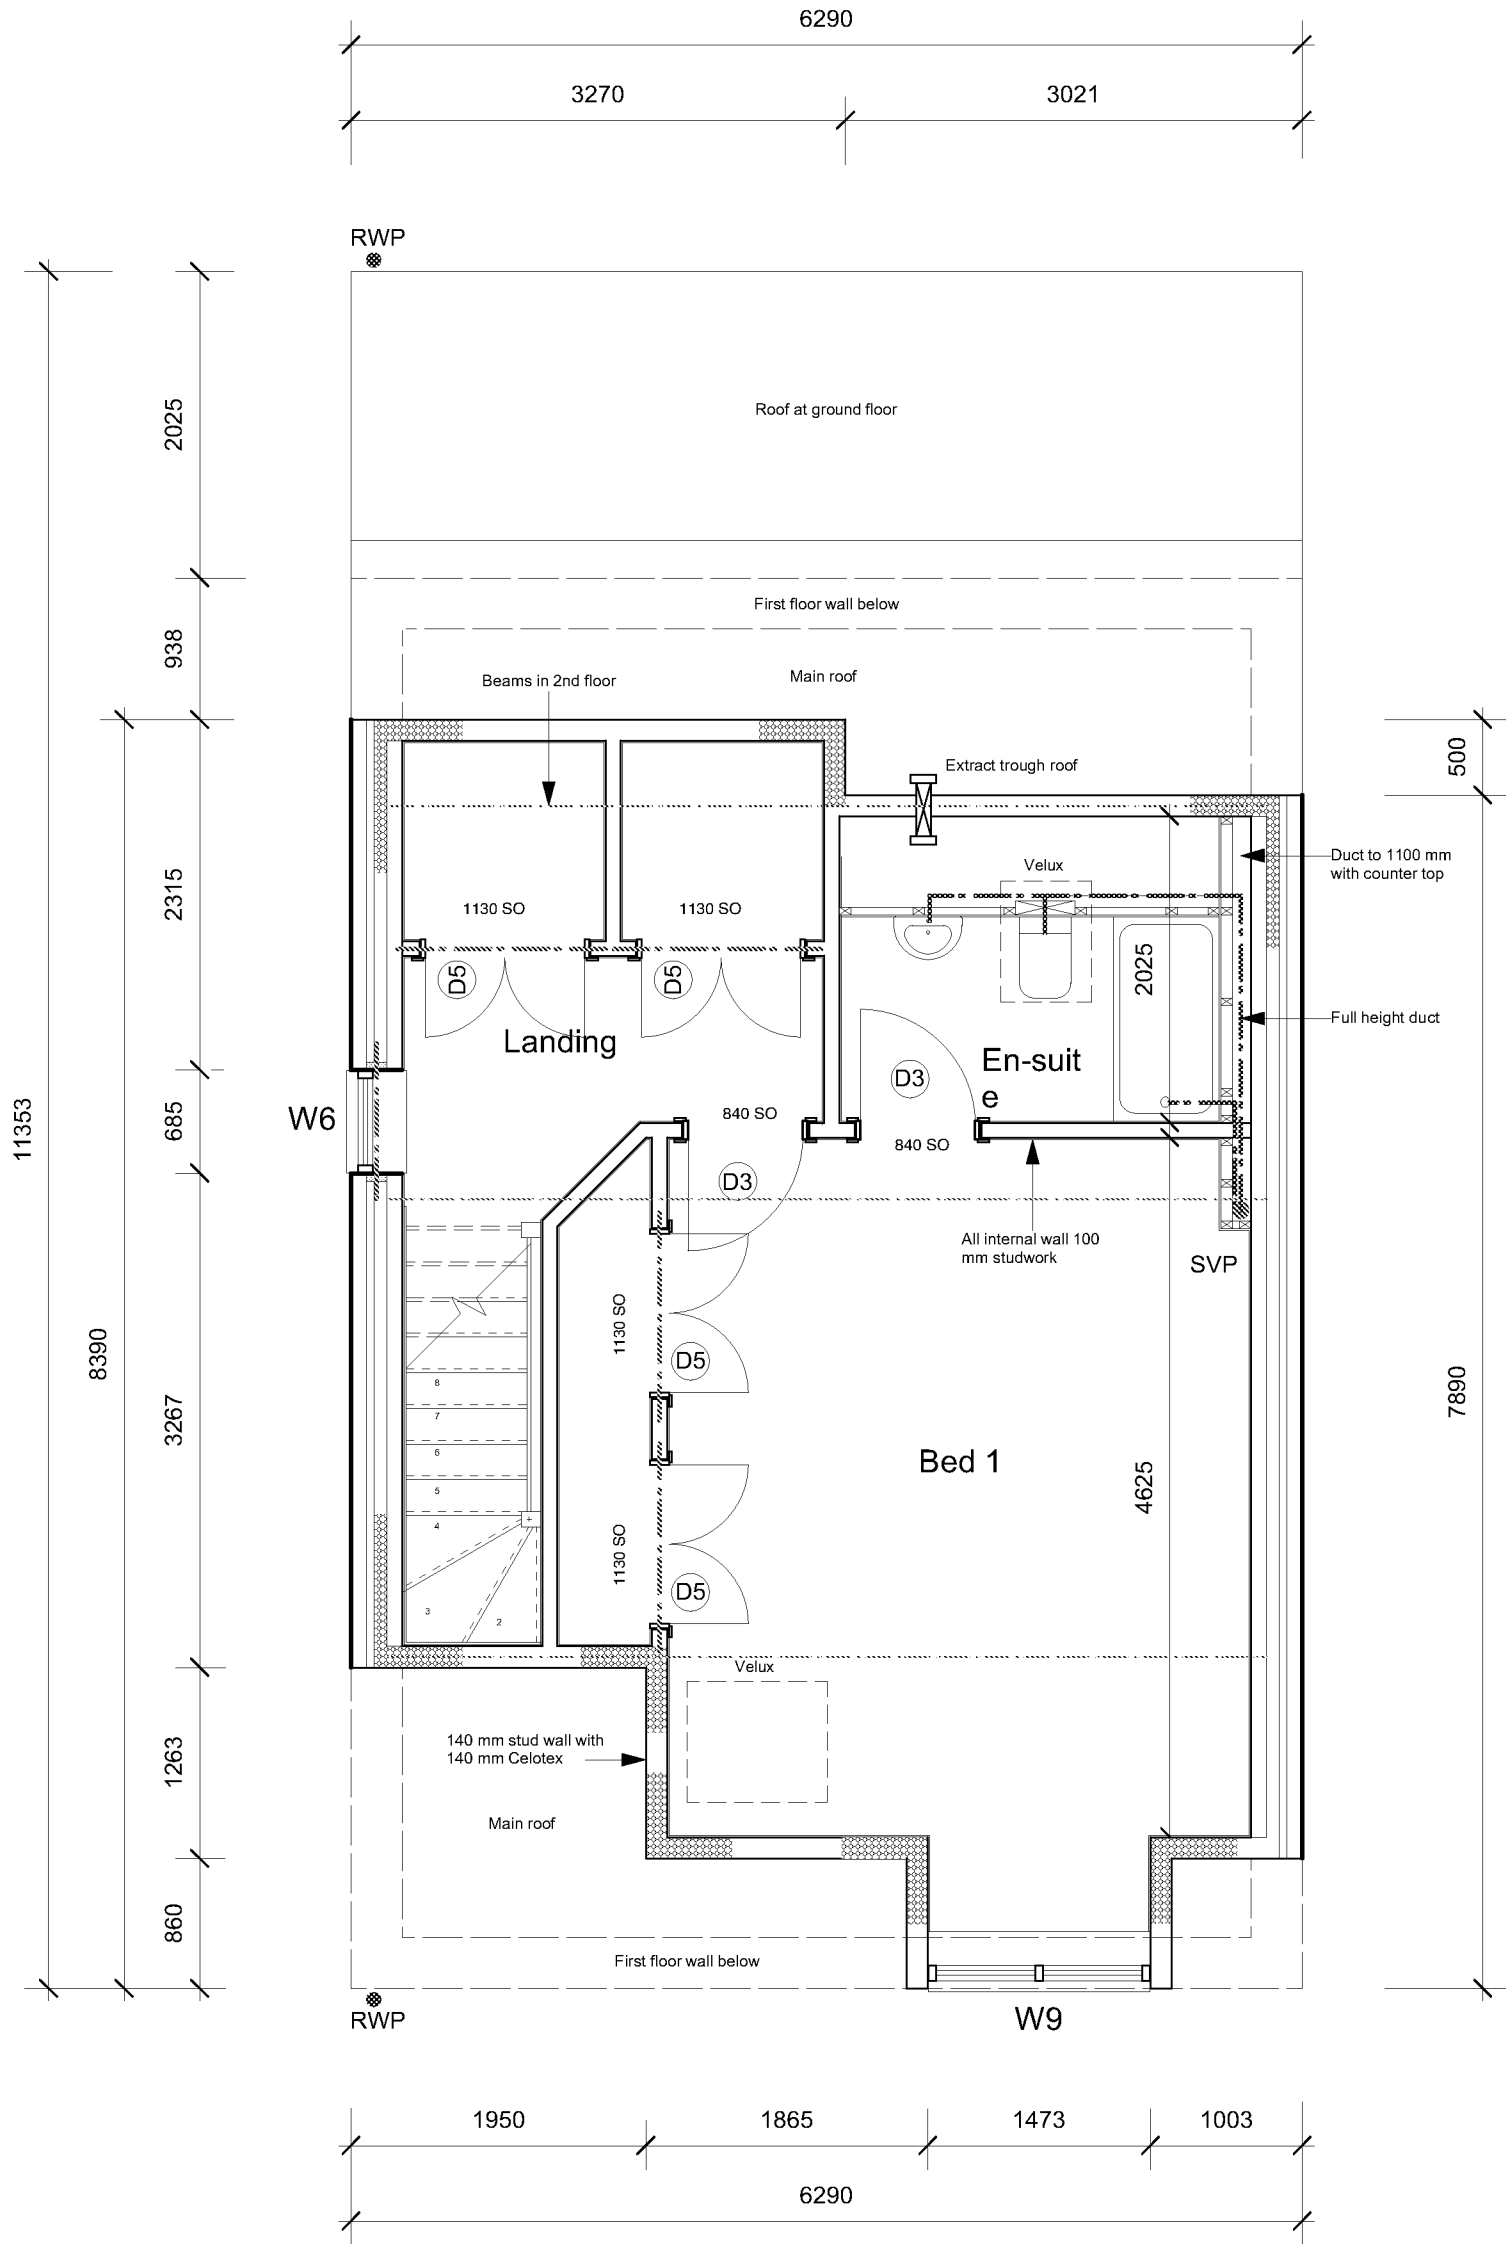

Rev A Fire door note added 14/11/18  
Rev B Cpd doors amended 05/12/18  
Rev C Velux added to bed 1 28/01/19

IVON BLUMER ARCHITECTS LTD

PROJECT Kings Beach  
TITLE Plot 3 Second Floor GA  
SCALE 1 : 50  
DATE 02/07/18  
DRG NO IBA/505/07  
REVISIONS C

The Studio • 41 West Drive • Aldwick Bay • West Sussex • PO21 4LZ  
www.ivonblumerarchitects.com • ivon@ivonblumerarchitects.com  
Tel • 01243 262987  
© Ivon Blumer Architects 2017

