




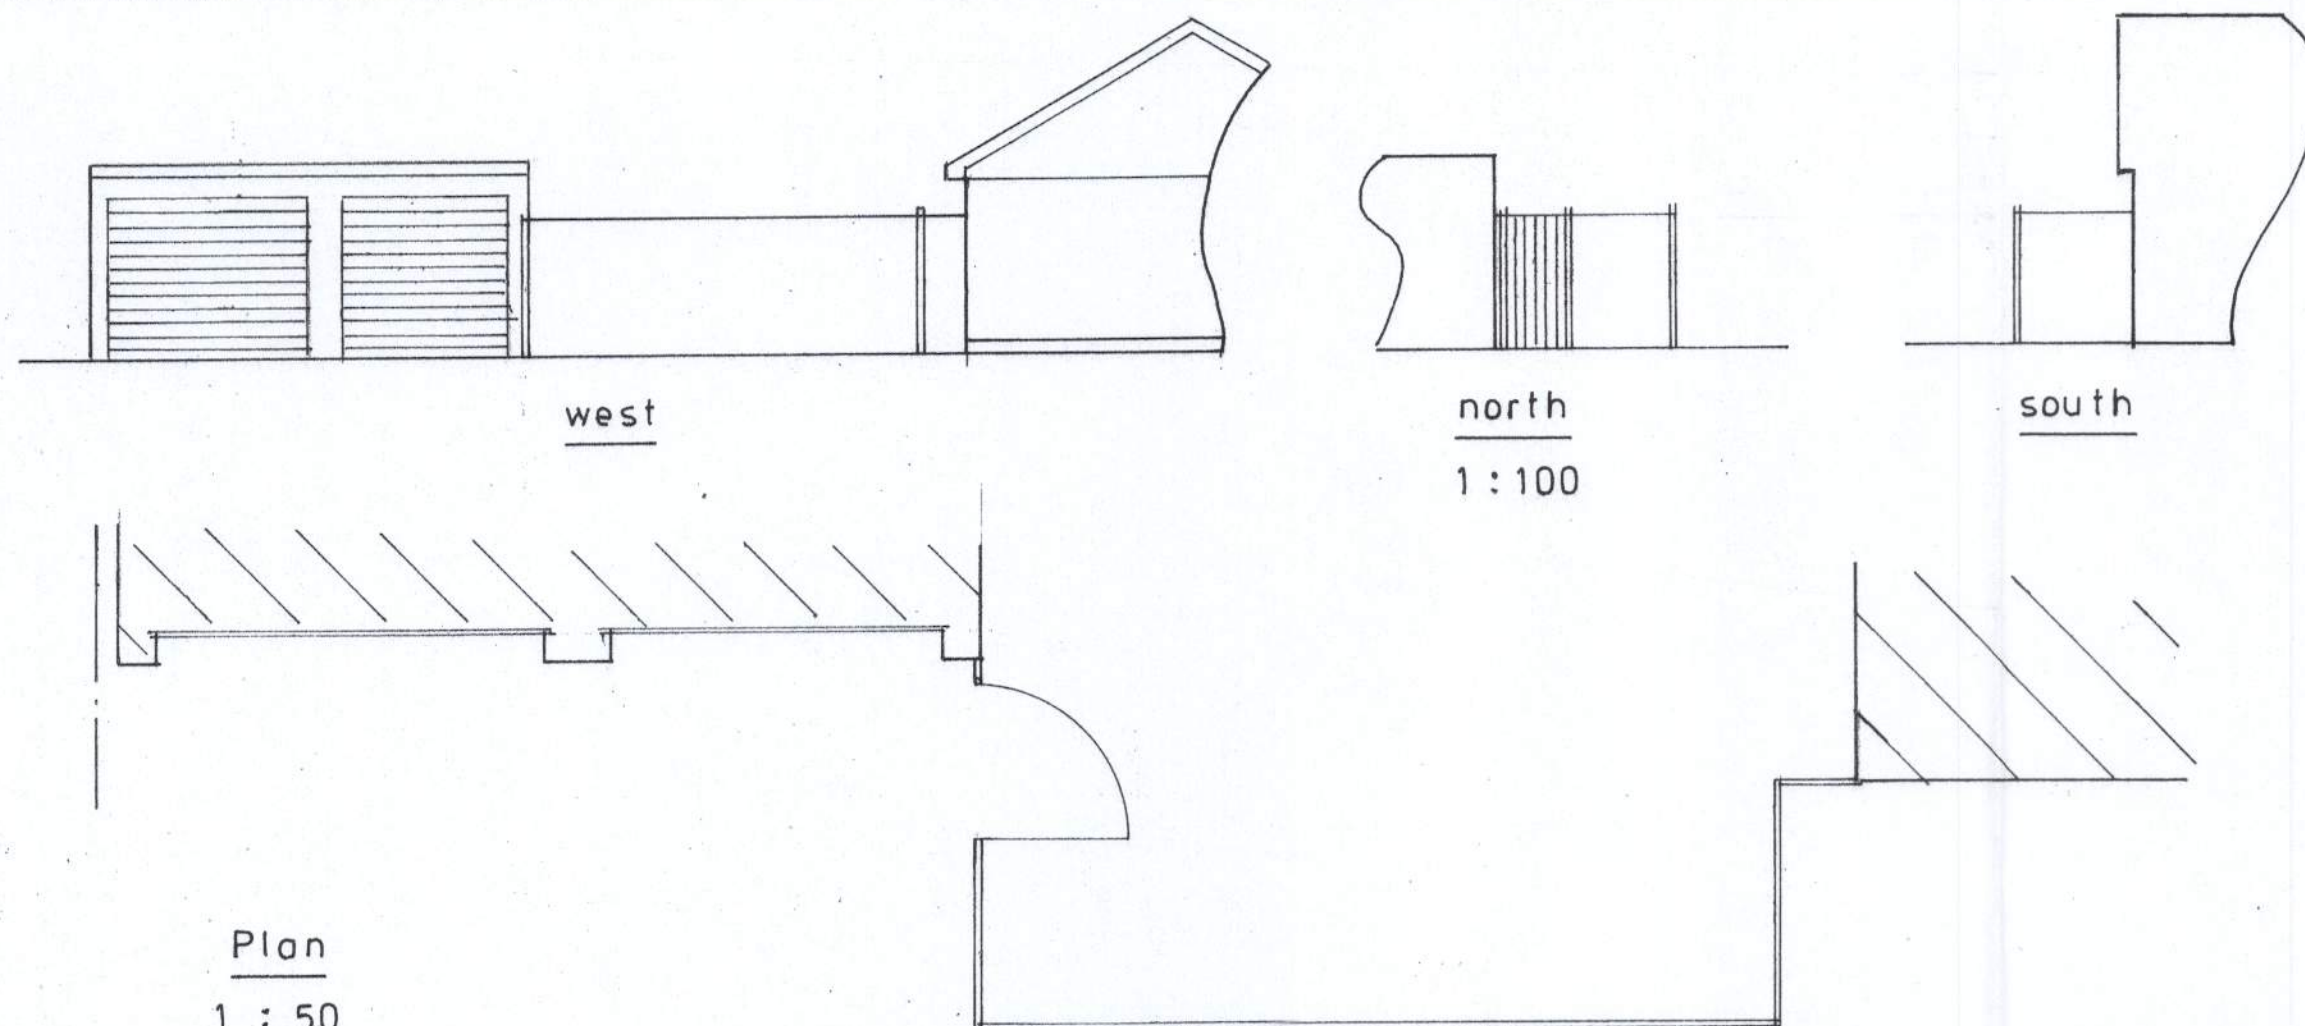


Existing

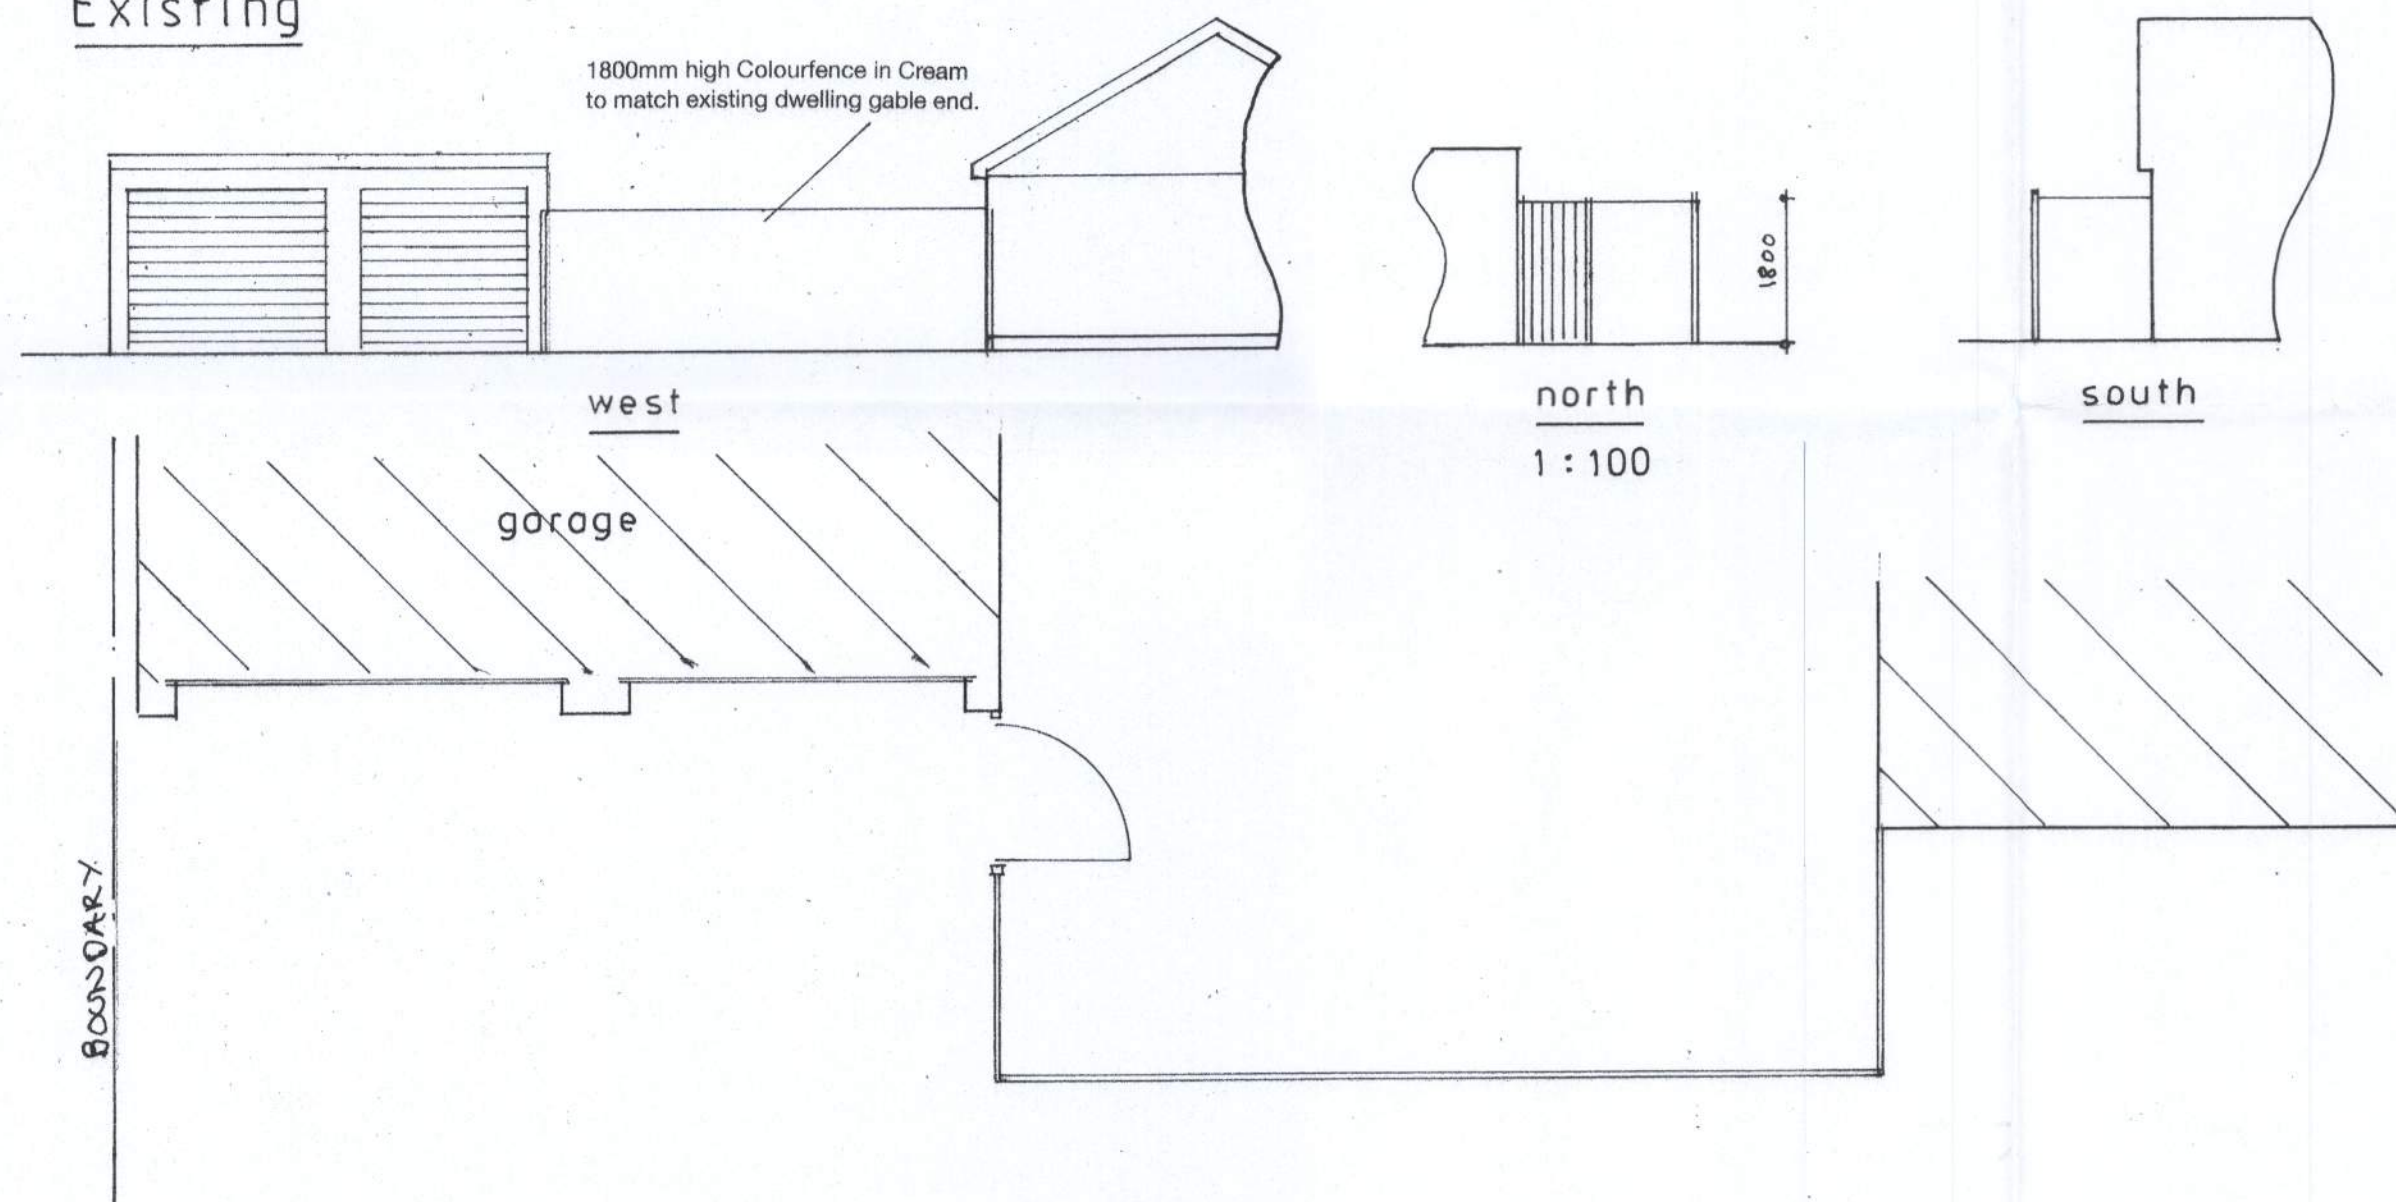

Proposed

PROPOSED REPLACEMENT BOUNDARY FENCE AT 'RAINBOW COTTAGE', NYETIMBER LANE, PAGHAM FOR MR. & MRS. B. BUTCHER.

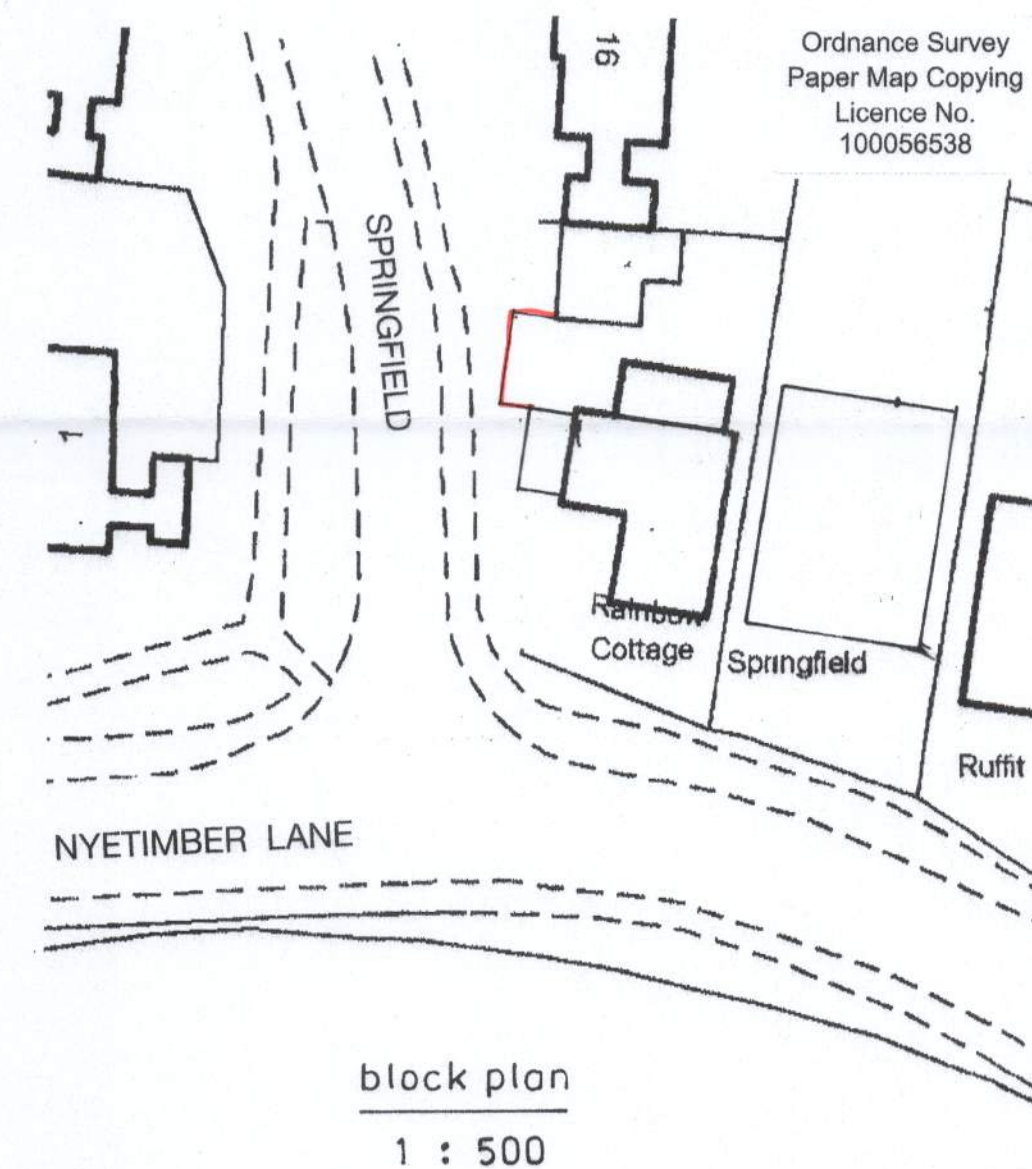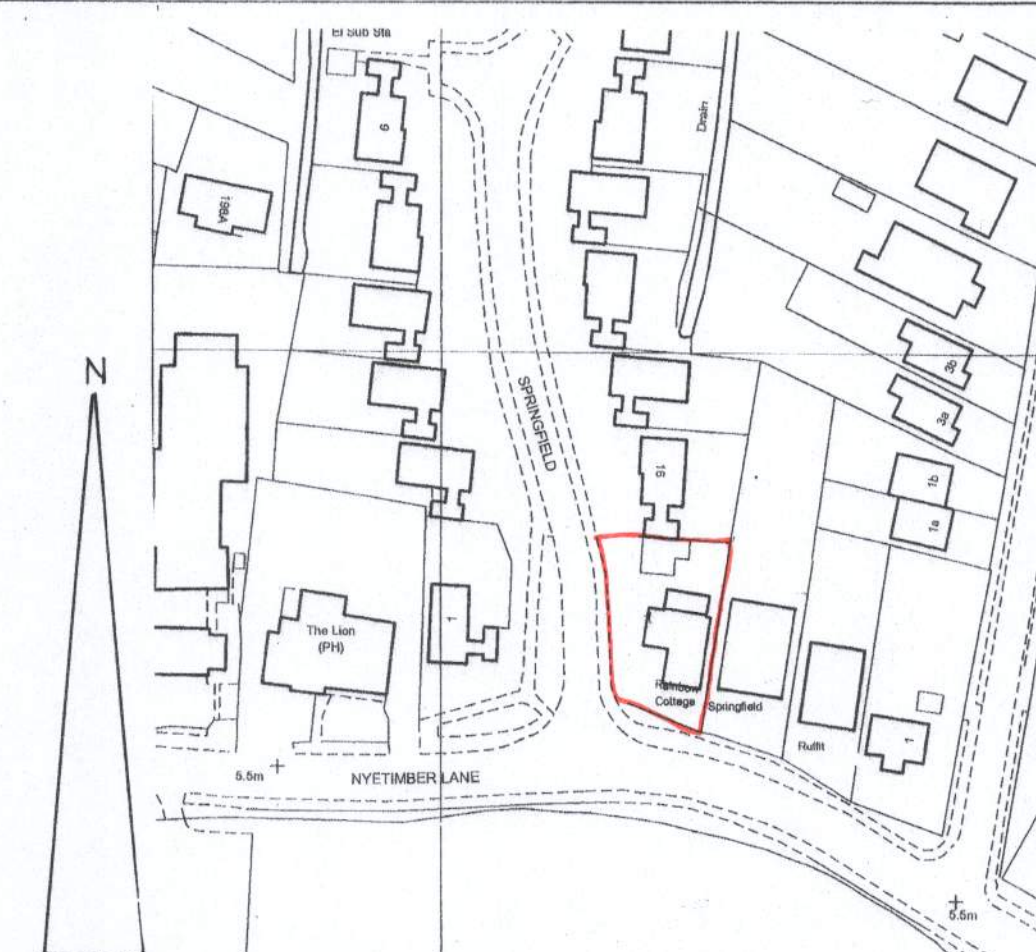

sheet 1 of 1

Bryan Butcher
Rainbow Cottage
Nyetimber Lane
Bognor Regis PO21 3JX
01243 266871
07973 233442
bryan.butcher@btinternet.com
www.bryanbutcher.com