



AB
originator

checked

dp

IMPORTANT
Do not scale from this drawing, except for plotting purposes. Use figured dimensions only. It is the user's risk. Douglas Briggs Partnership 01243 574811 or architecture@douglasbriggs.co.uk
All dimensions must be checked on site prior to commencement of work and before construction.
This drawing/document is to be read in conjunction with other consultation/supplier information and the Architects contract drawings and specifications etc.
Any discrepancies between different pieces of information that have been supplied are to be notified immediately to Douglas Briggs Partnership.
Any departure from dimensions provided by OBP and the location, position or elevation given in Planning and Building Control approvals shall be notified to Douglas Briggs Partnership prior to departure.
This design and copyright remains the property of Douglas Briggs Partnership LLP unless expressly released in writing by Douglas Briggs Partnership LLP.

© Crown copyright 2019 Ordnance Survey 100053143

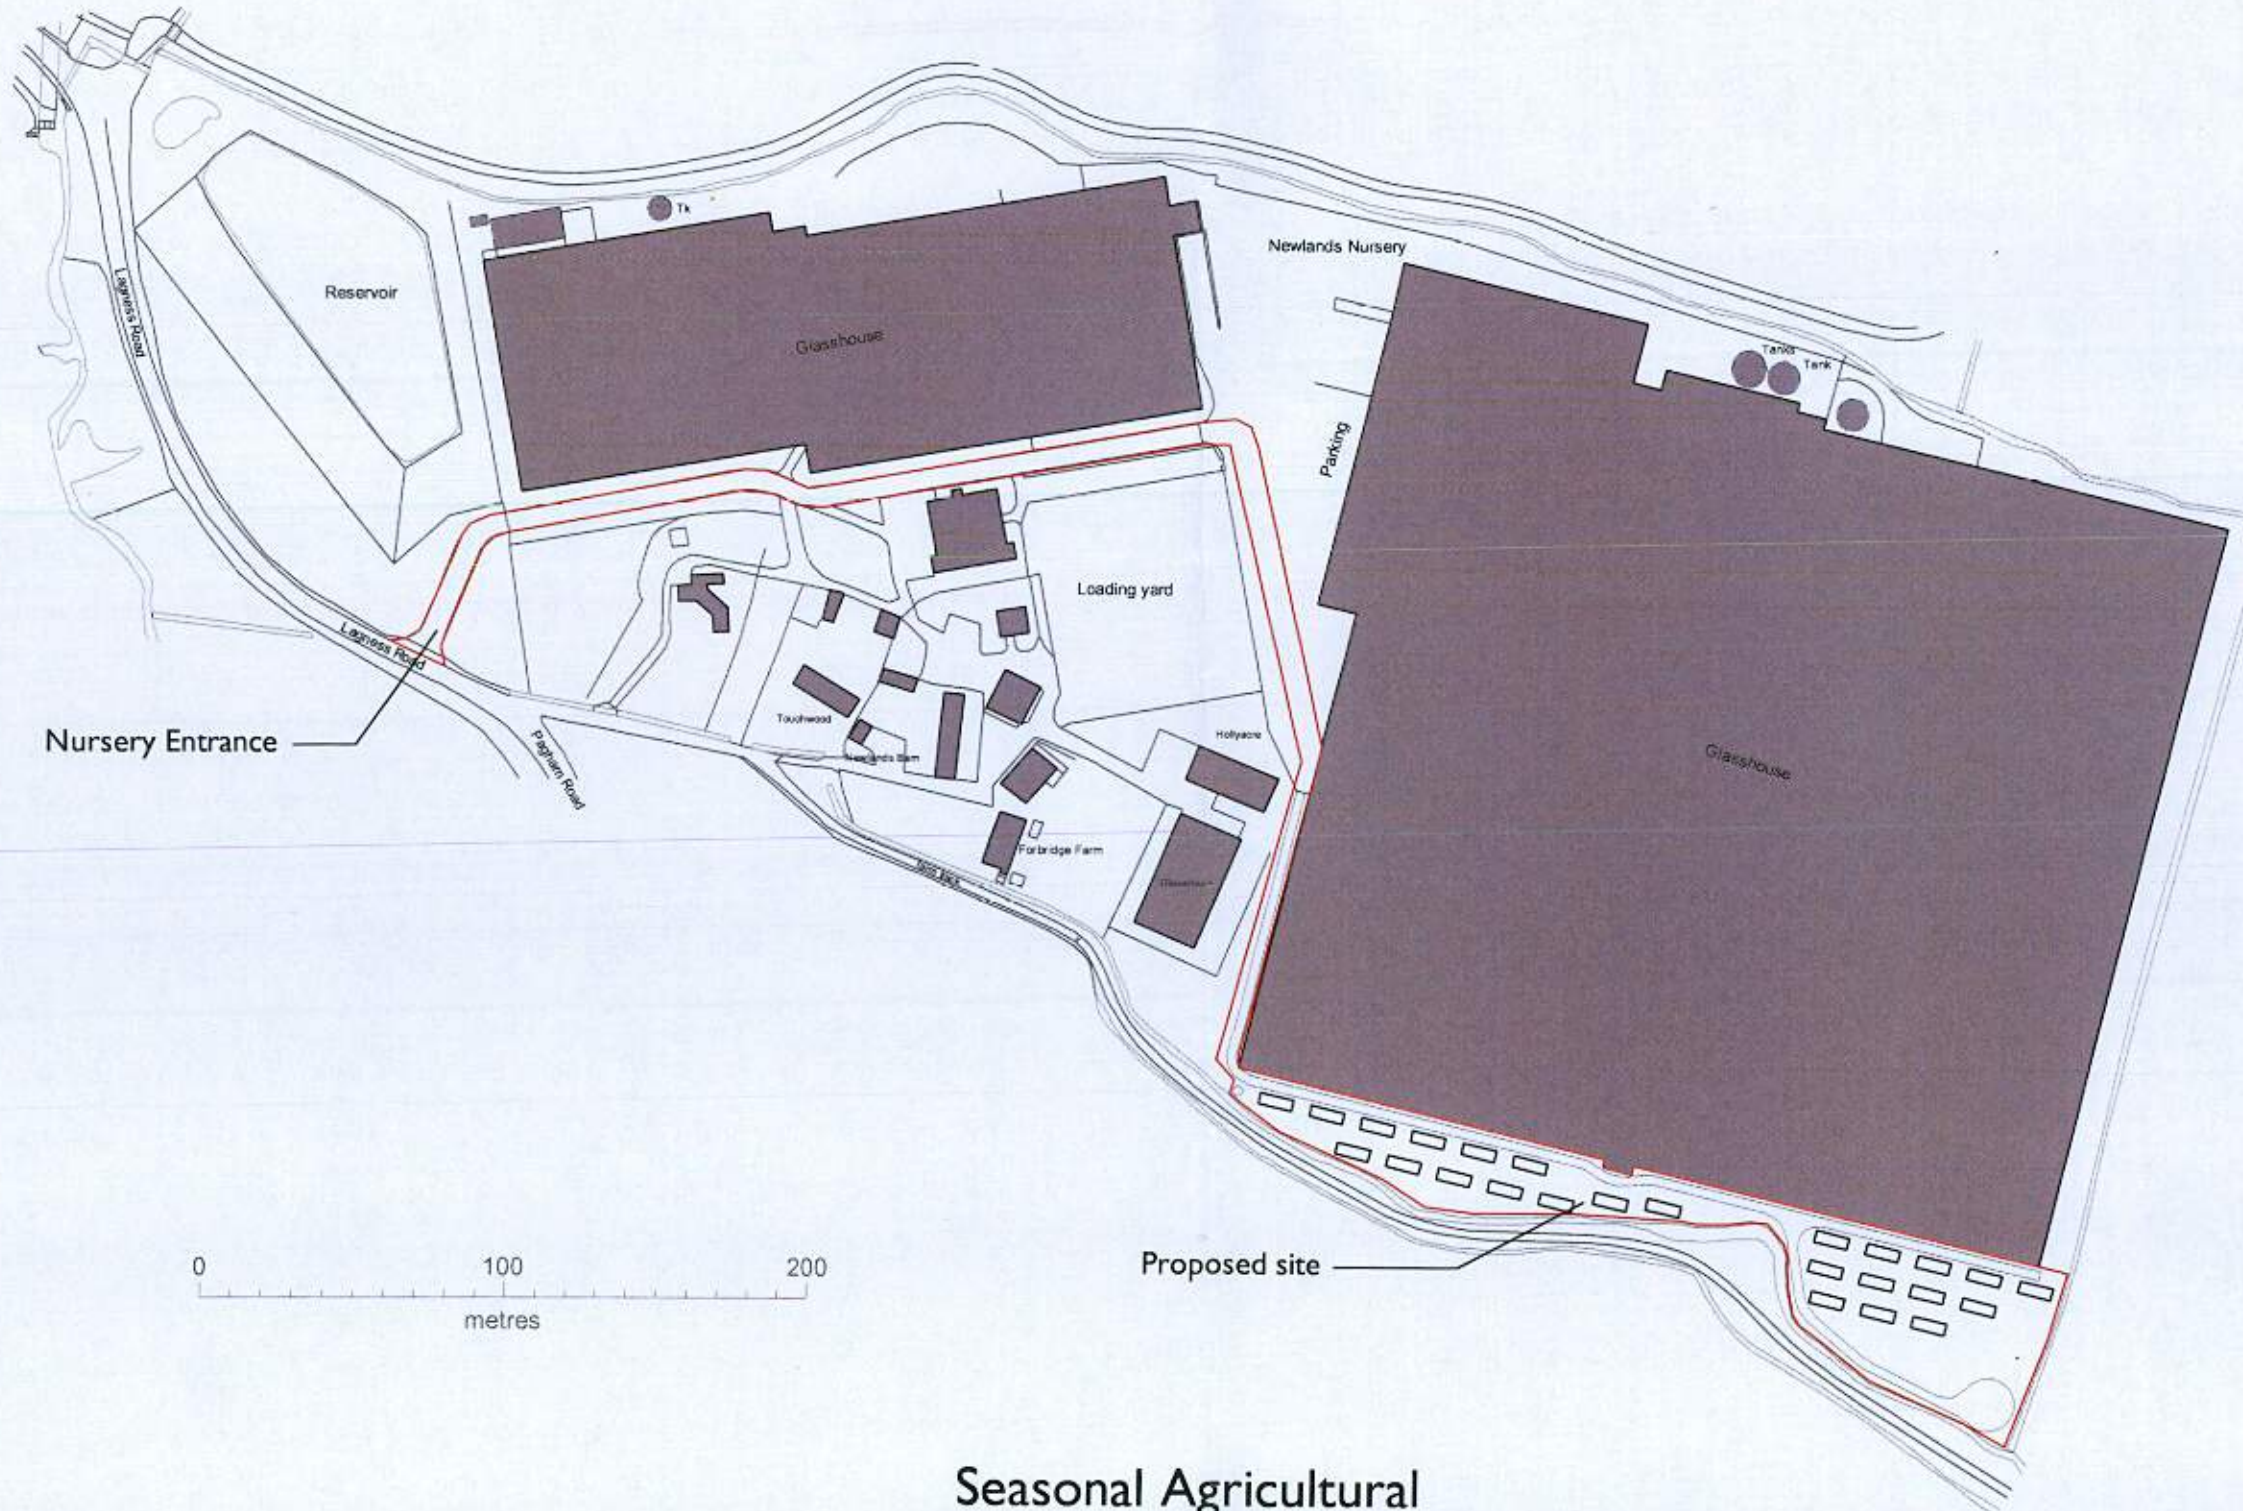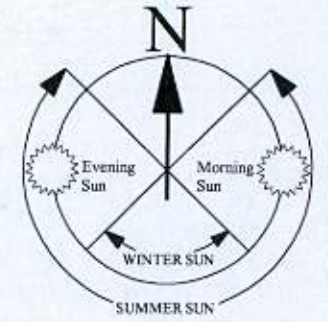

**DOUGLAS BRIGGS
PARTNERSHIP**

**INTEGRATED
ARCHITECTURE
AND
TOWN PLANNING**

Douglas Briggs Partnership
First Floor
Haw Farm
Barnham
West Sussex PO18 8BH
T: 01243 574811 F: 01243 574816

**Seasonal Agricultural
Workers Accommodation**
at
Newlands Nursery

Site Location Plan
PROPOSED AUTUMN
November 2019
0119-AU-001 B
1:2500@A3

