




AB

original

checked

dfp

IMPORTANT
 Do not make any changes, except for drawing purposes, to the original drawing. If it is found that the original drawing is not correct, the original drawing must be replaced by a new one. All dimensions must be checked on site prior to commencement of work and fabrication.
 The drawing/document is to be read in conjunction with other documents/specifications and the Architects' contract and specifications.
 Any discrepancies between different pieces of information that have been supplied are to be rectified immediately to Douglas Briggs Partnership.
 Any departure from the drawings provided by DBP and the location, position or dimensions given in Planning and Building Control approvals shall be referred to Douglas Briggs Partnership prior to departure.
 The design and copyright remains the property of Douglas Briggs Partnership LLP unless expressly released in writing by Douglas Briggs Partnership LLP.

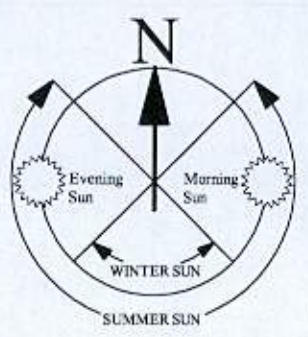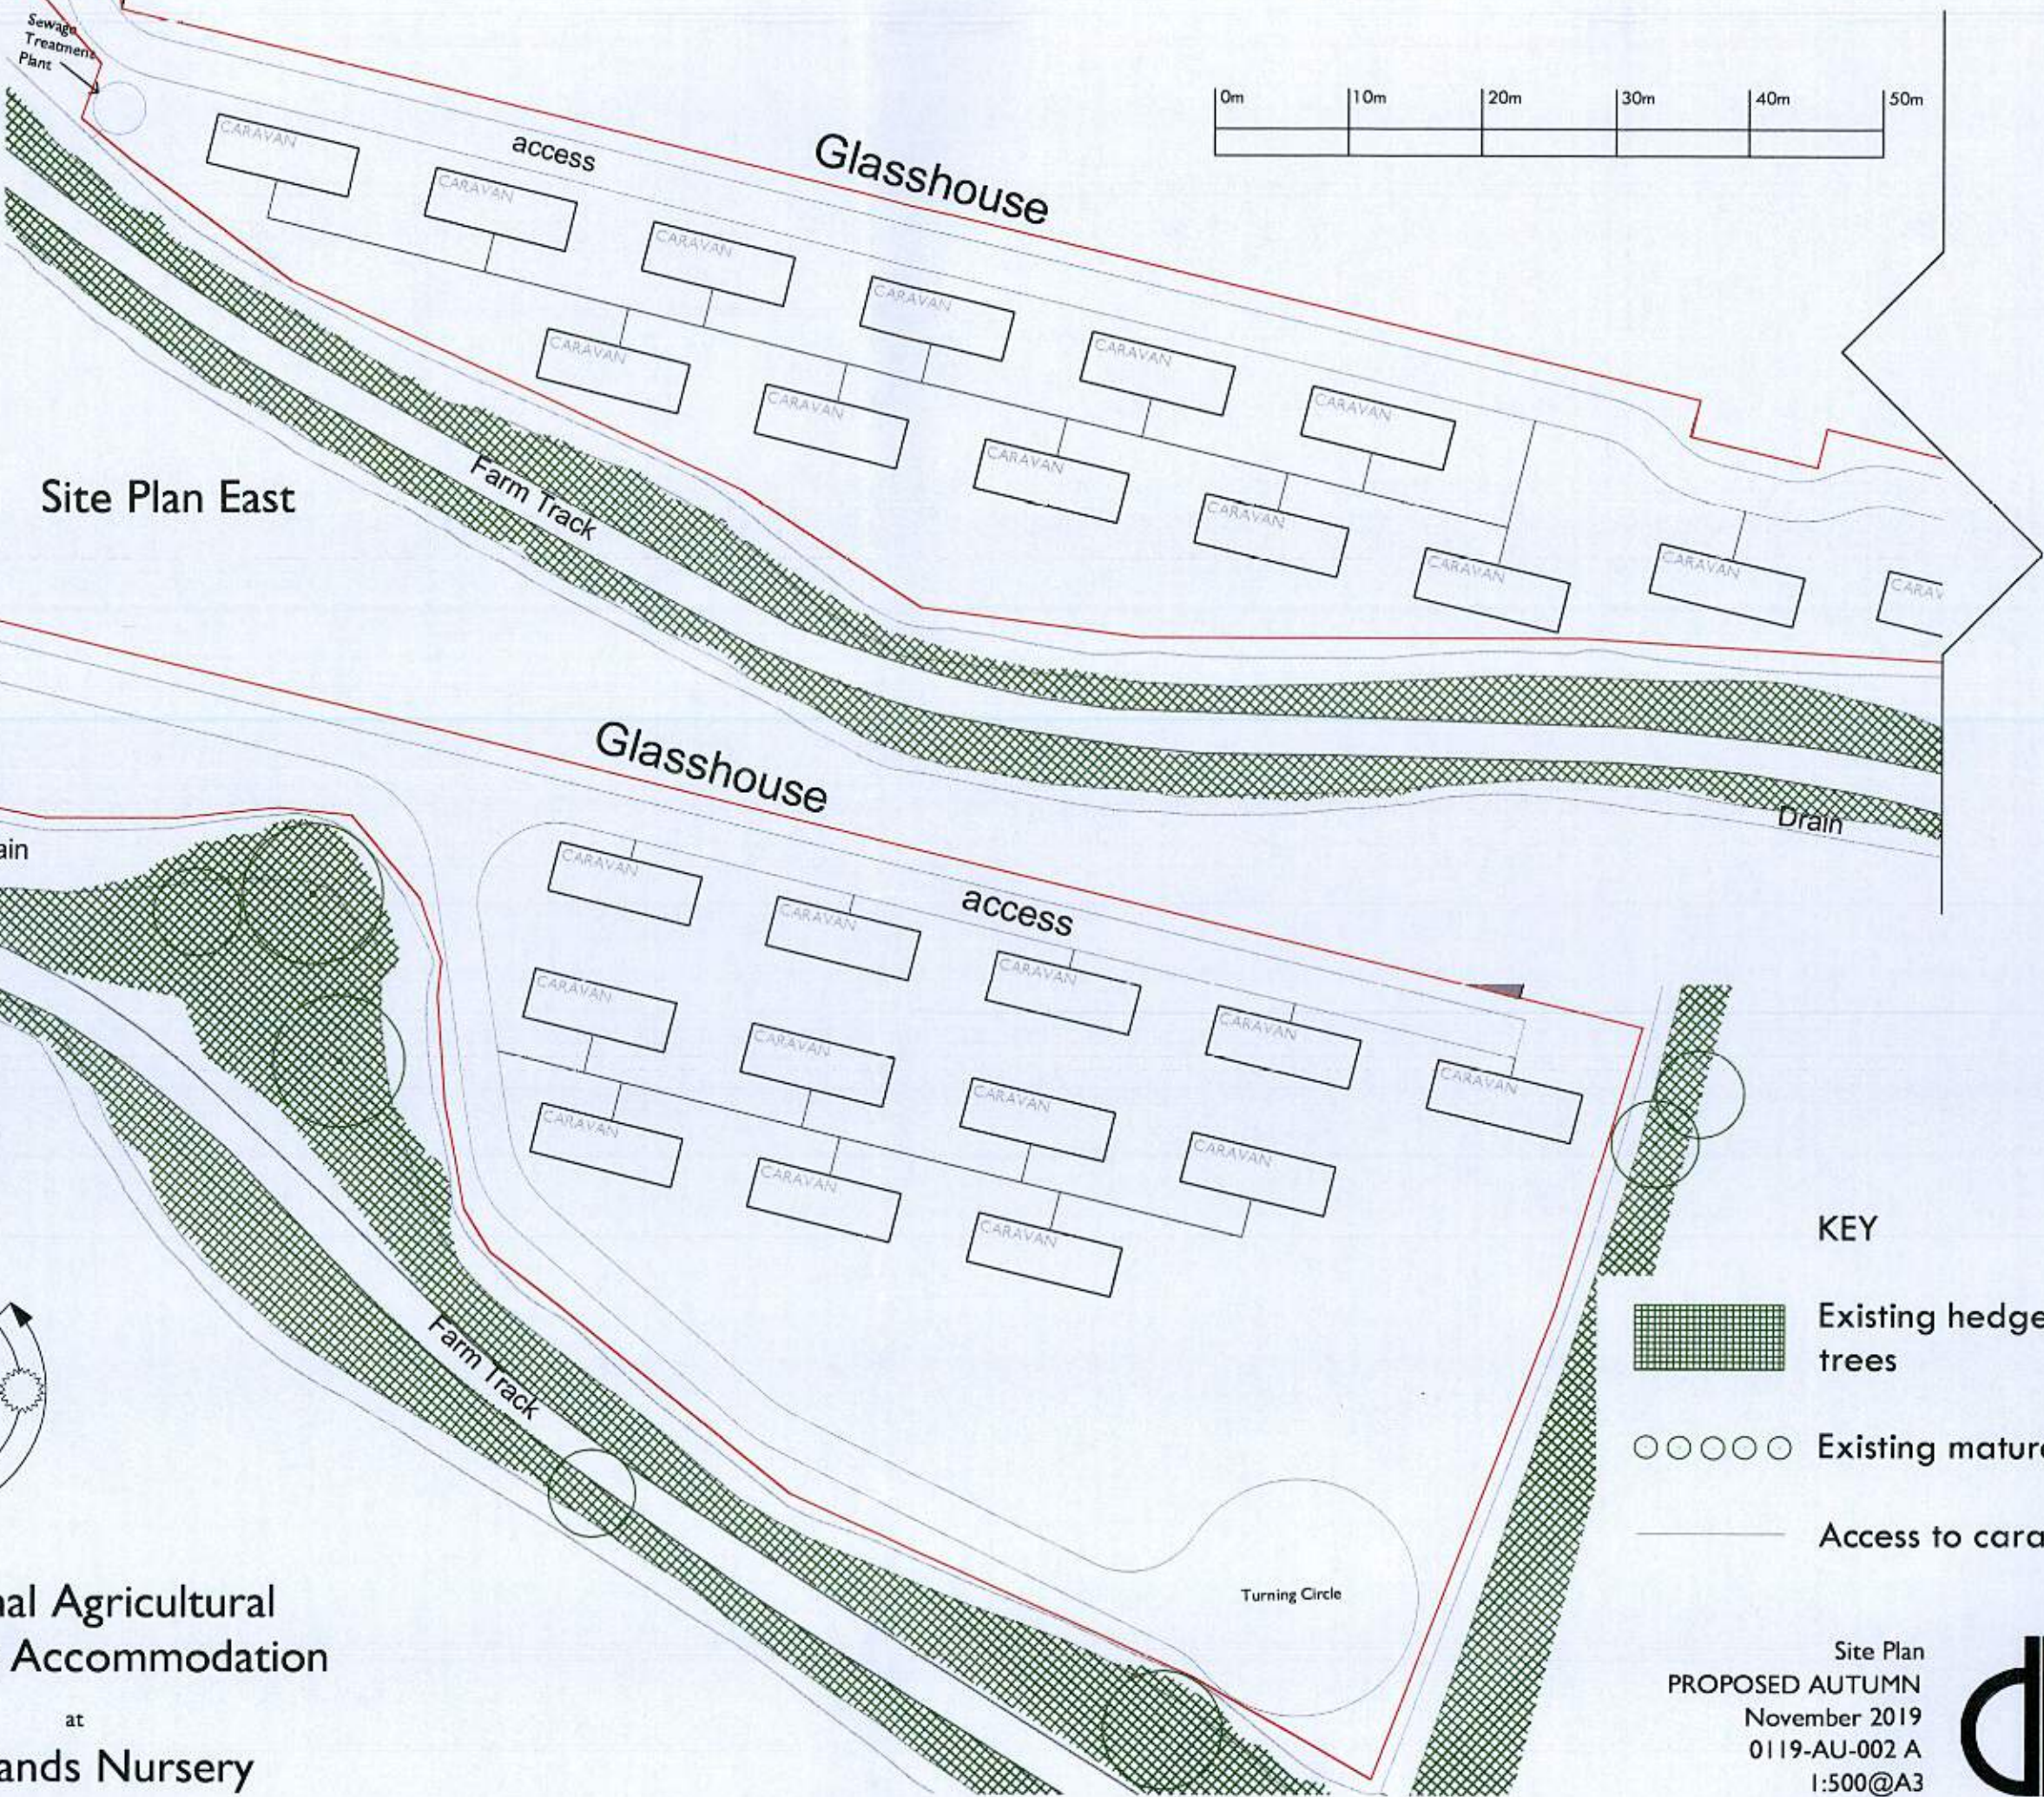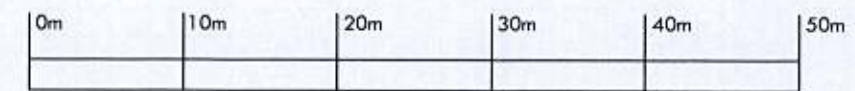

- KEY**
- Existing hedge and trees
 - Existing mature trees
 - Access to caravans

DOUGLAS BRIGGS PARTNERSHIP

INTEGRATED
ARCHITECTURE
AND
TOWN PLANNING

Douglas Briggs Partnership
 First Floor
 Hale Farm
 Bishops
 West Sussex PO18 8BH
 T: 01243 576611 F: 01243 576616

Seasonal Agricultural Workers Accommodation at Newlands Nursery

Site Plan
 PROPOSED AUTUMN
 November 2019
 0119-AU-002 A
 1:500@A3

