

Openreach Structures

Joint Box

Manhole

Pole

Pole (planned)

Duct Tee

Reducer

Cabinet

Openreach Spans / Ducts

Duct

Duct (planned)

Developer-Proposed Structures

Duct Tee

Joint Box

Reducer

Developer-Proposed Spans / Ducts

D54 (90mm duct)

D54 (90mm duct)

D56 (50mm duct) (2 colours)

Developer-Proposed Equipment


AGG

CBT12

CBT4


CBT8

SPLITTER (S)

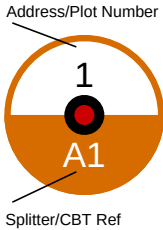

Pagham, Pagham Road,  
West Sussex, Bognor  
Regis, PO21 3UF

25m

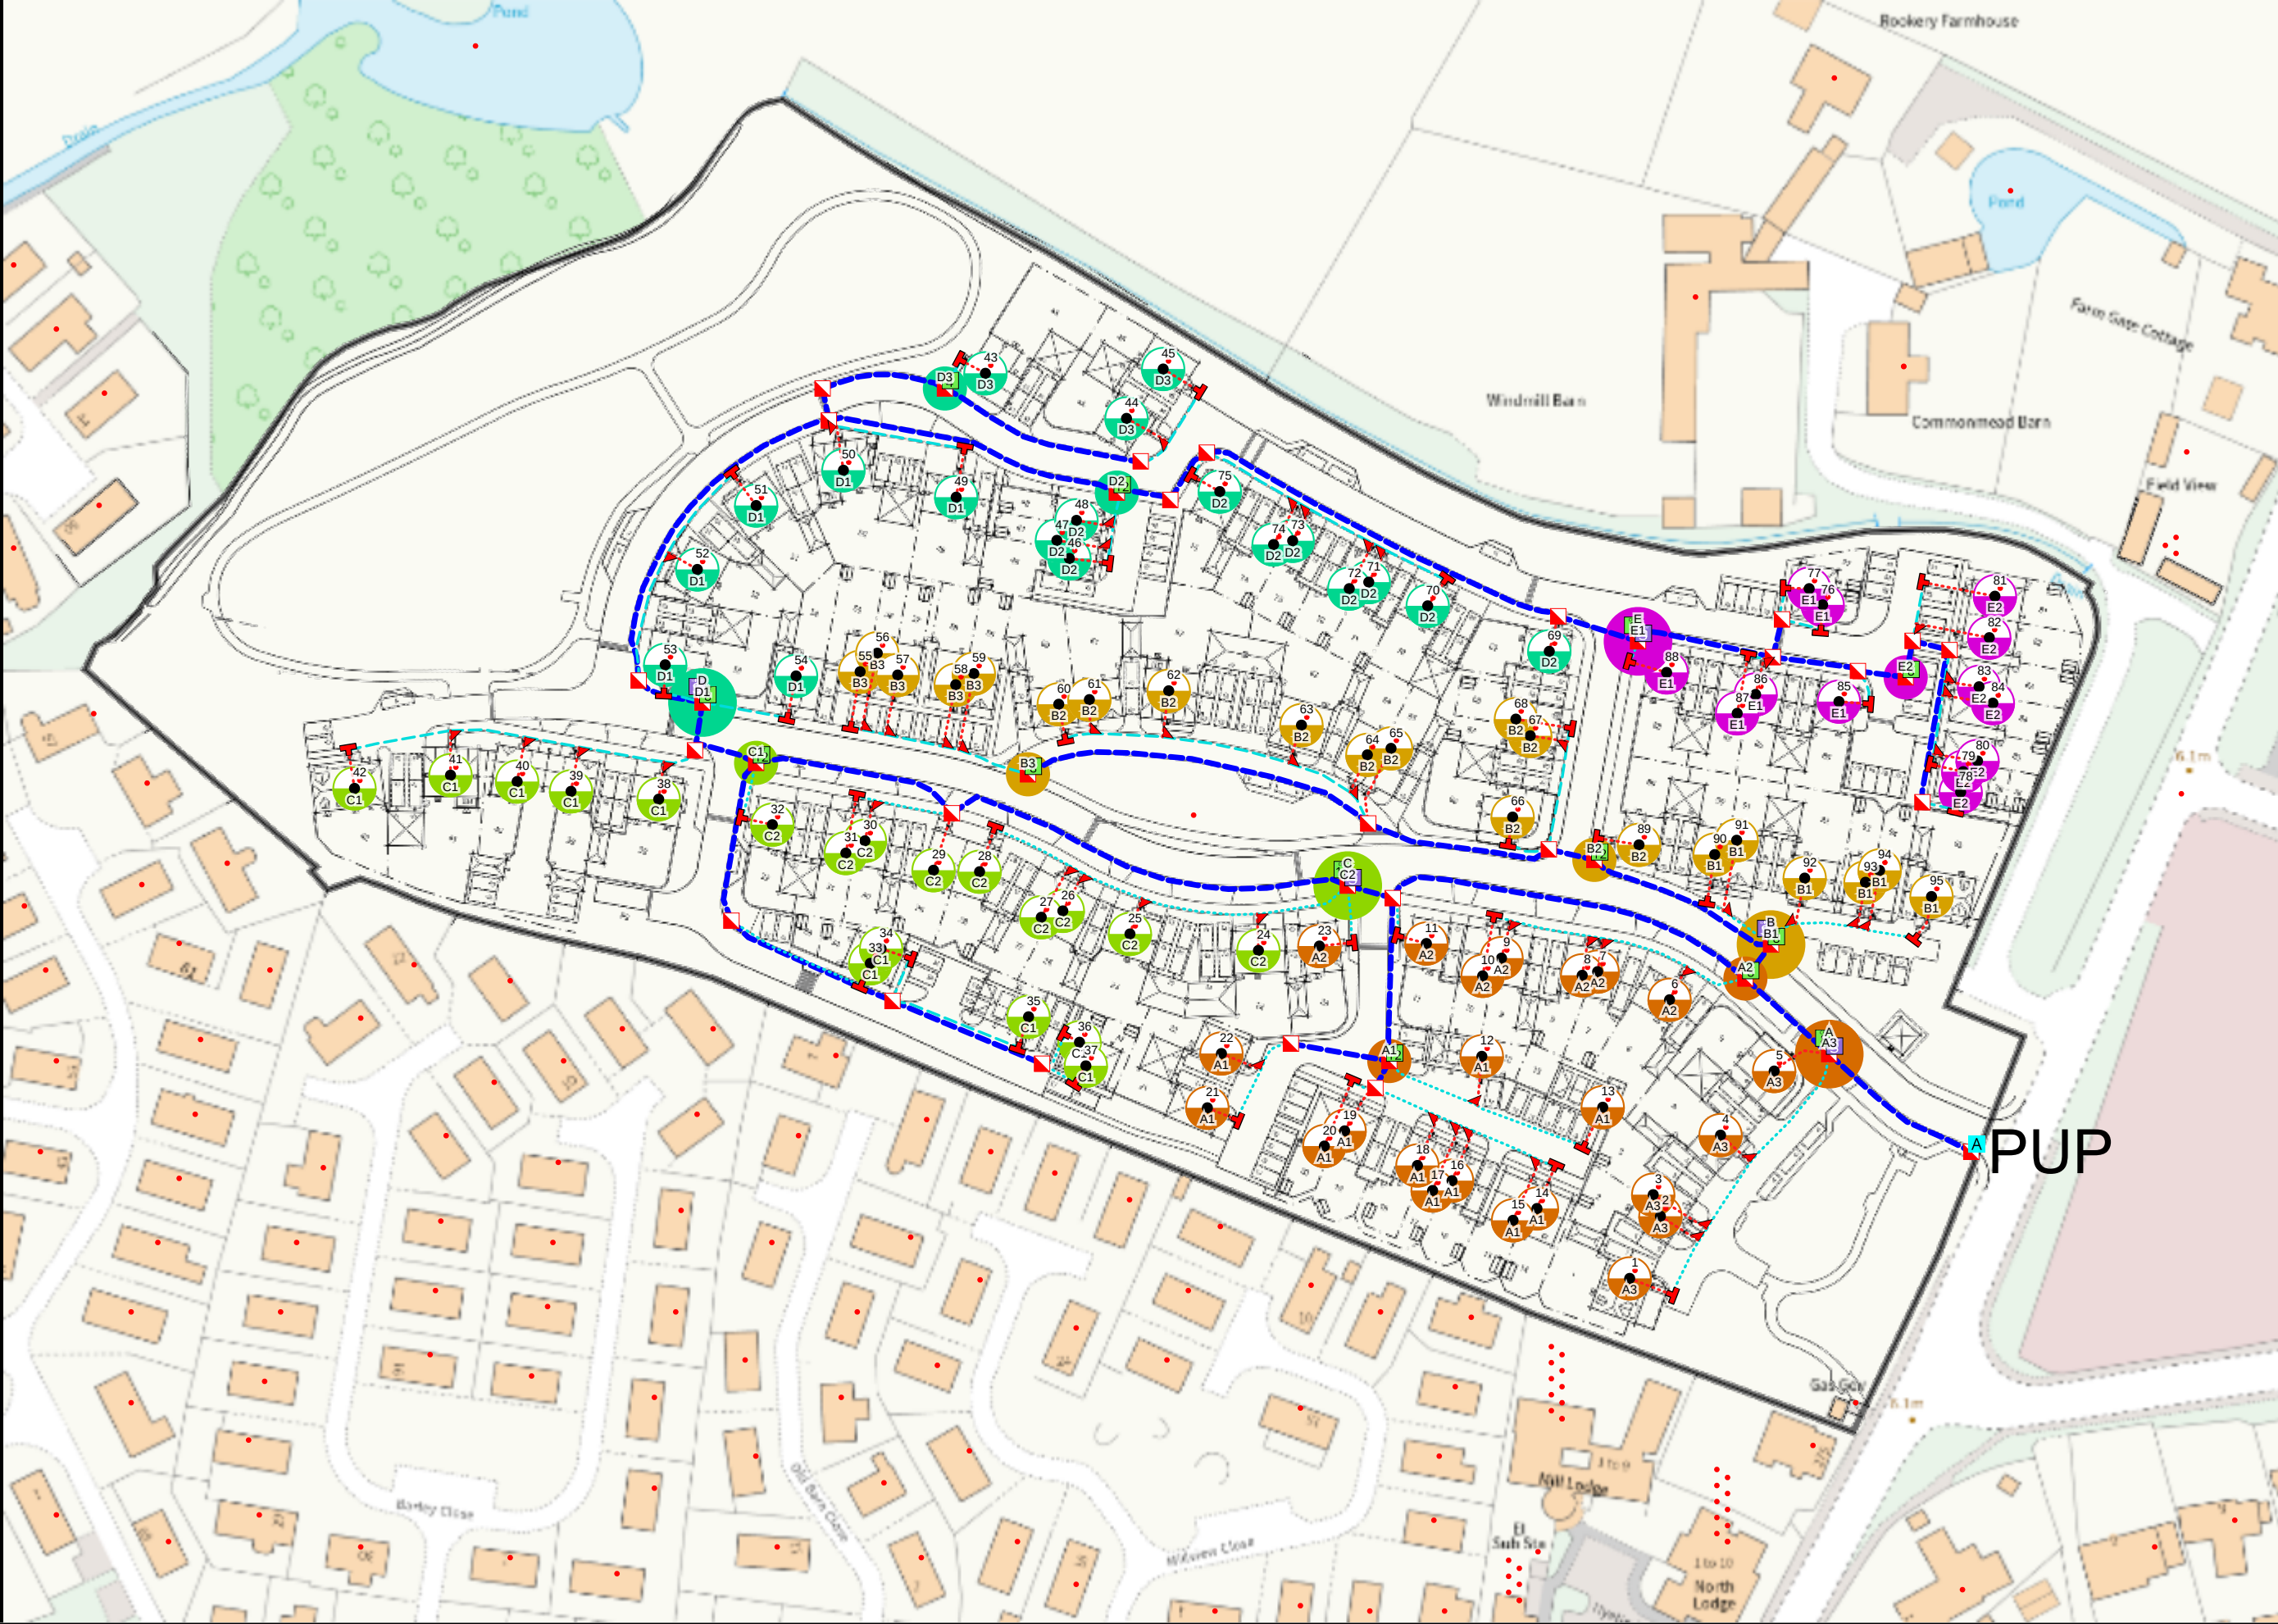

Exchange Area:  
Planned By: Arunkumar Suresh  
NSI: PGH/00P  
Onsite Project ID: LC4ZI  
Grid Ref: 48914598946  
Date: 14/4/2025 05:11:15

Plant On Map

Work Order Name: PGH/00P

Proposal: OPENREACH FIBRE NETWORK

Self-Install: No

Remarks: Dummy Aggnode is Placed

Important Notice - BT's joint boxes (JB and JUF) must be constructed in non carriageway situations only. If there is any deviation from this please contact your newSite Representative before work commences

Openreach Structures

Joint Box

Manhole

Pole

Pole (planned)

Duct Tee

Reducer

Cabinet

Openreach Spans / Ducts

Duct

Duct (planned)

Developer-Proposed Structures

Duct Tee

Joint Box

Reducer

Developer-Proposed Spans / Ducts

D54 (90mm duct)

D54 (90mm duct)

D56 (50mm duct) (2 colours)

Developer-Proposed Equipment

AGG

CBT12

CBT4

CBT8

SPLITTER (S)

Address/Plot Number

1

A1

Splitter/CBT Ref

Pagham, Pagham Road,  
West Sussex, Bognor  
Regis, PO21 3UF

25m

