


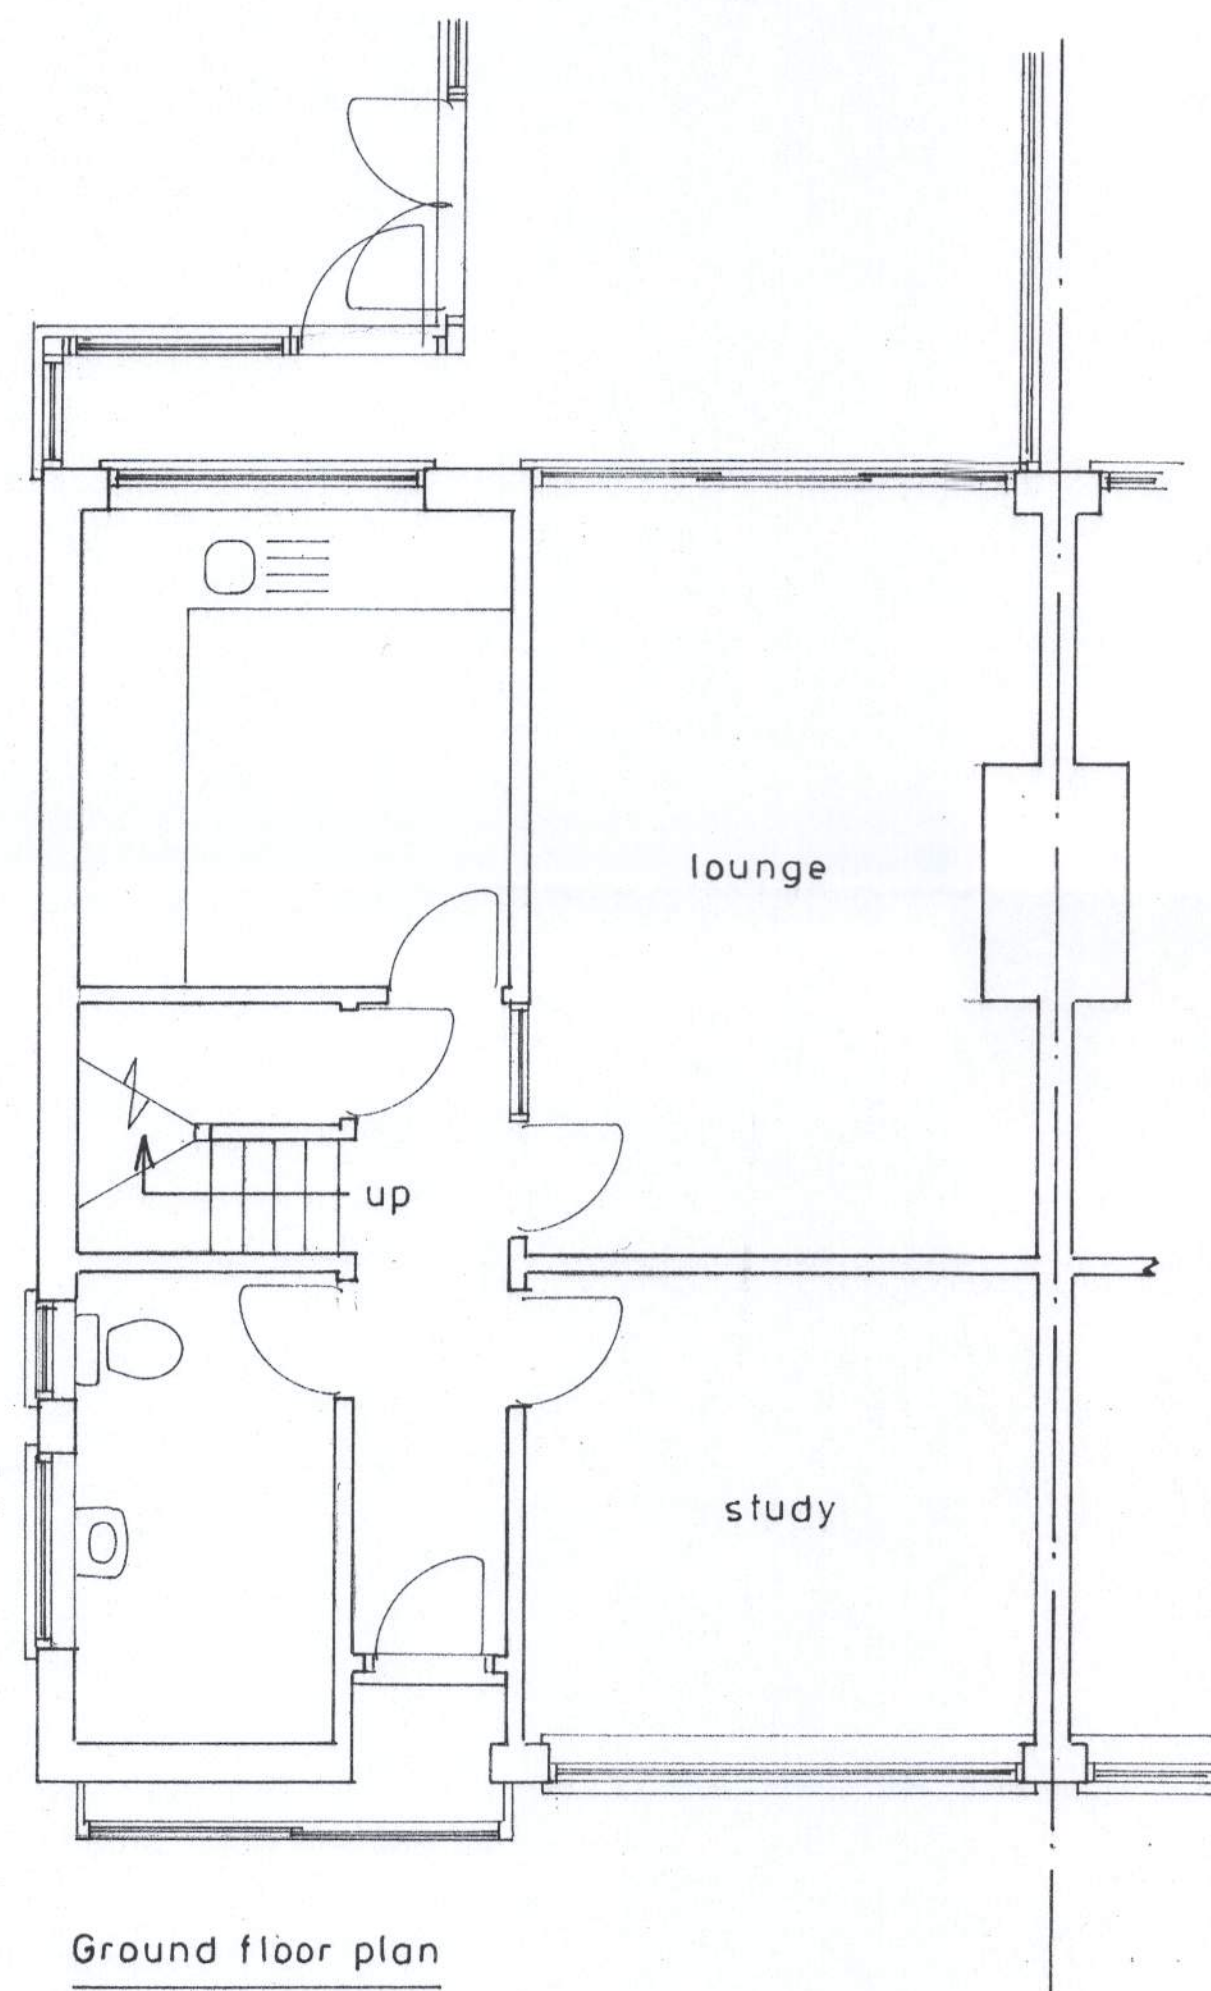

Ground floor plan

1 : 50

Proposed & Existing

PROPOSED DORMER PROJECTION TO EXISTING 1ST FLOOR AT 5, THE CRESCENT,
PAGHAM FOR MR.C.ADAMS.



location plan

1 : 1250



Ordnance Survey
Paper Map Copying
Licence No.
100056538

block plan

1 : 500

sheet 1 of 3

Bryan Butcher
Rainbow Cottage
Nyetimber Lane
Bognor Regis PO21 3JX
01243 266871
07973 233442
bryan.butcher@btinternet.com
www.bryanbutcher.com