
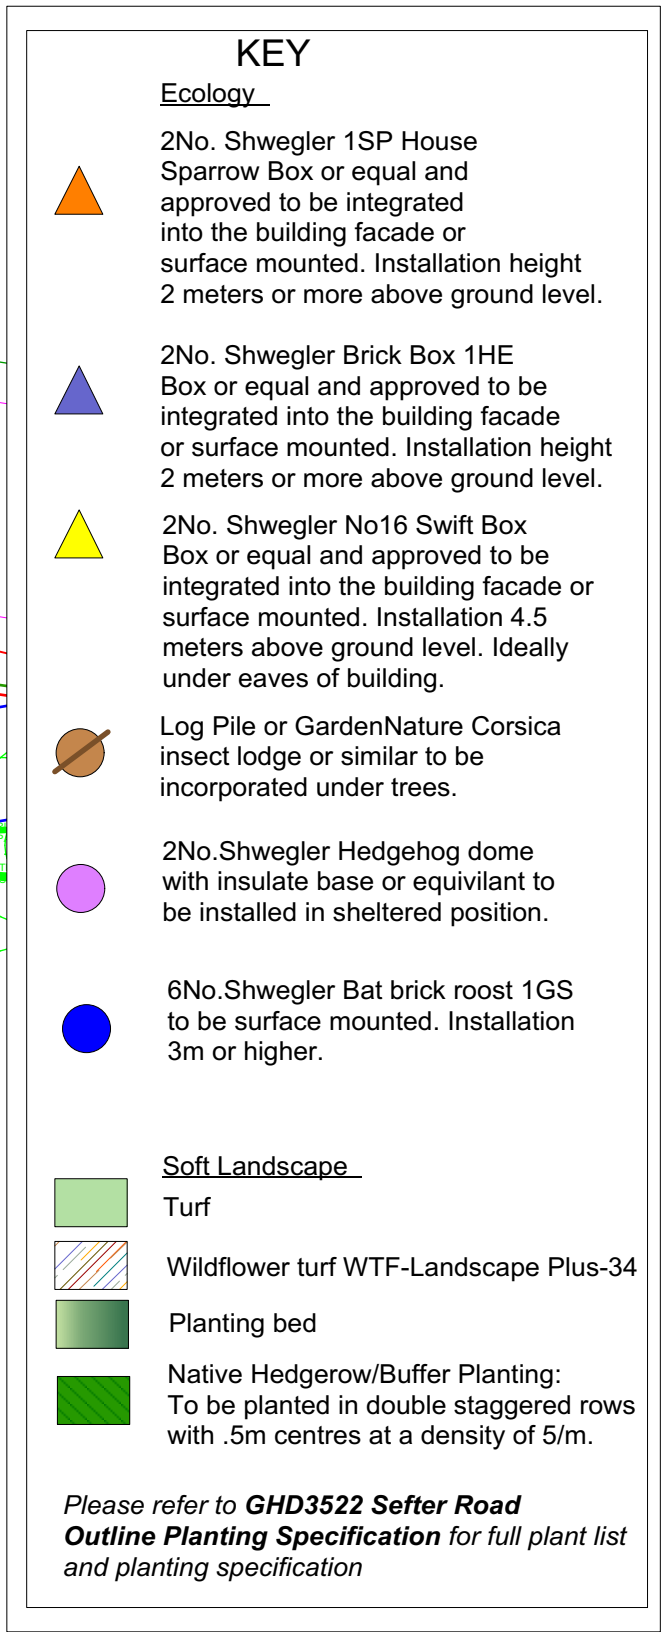


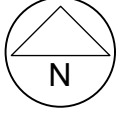

REV.	DESCRIPTION	DATE
REV A	Bat boxes included and boundary of site adjusted	26/08/2021
--	DRAFT ISSUE	26/08/2021

Production Title: Unit 4, Roundstone Barn Roundstone Farm Littlehampton Road Ferring BN12 6PW 01903 774 774 info@gardenhousedesign.co.uk 	
Drawing Title: Outline Landscape plan	Project name: Sefter Road
Drawn by: Beth Barfoot	Scale: 1:200@A2
Date: 26/08/2021	Drawing Number: GHD3522- REV A