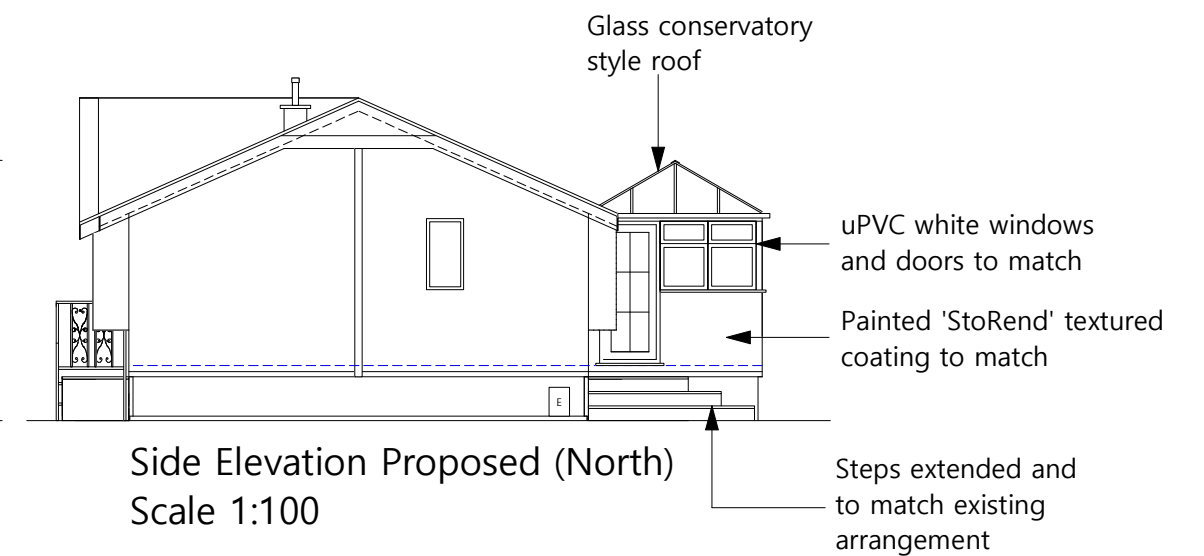
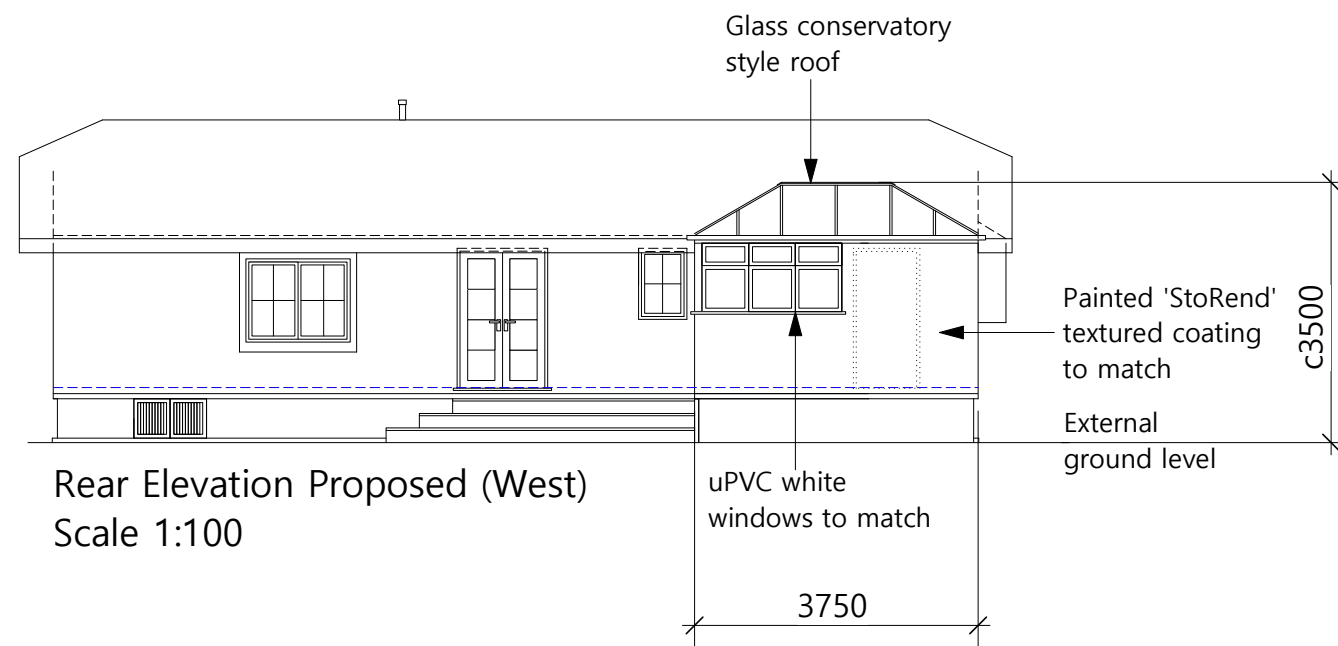
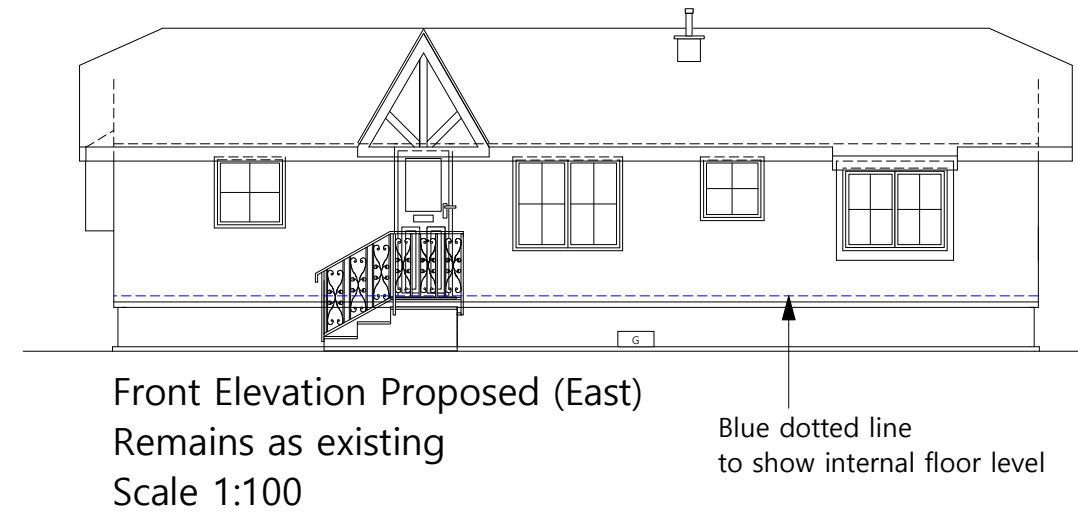
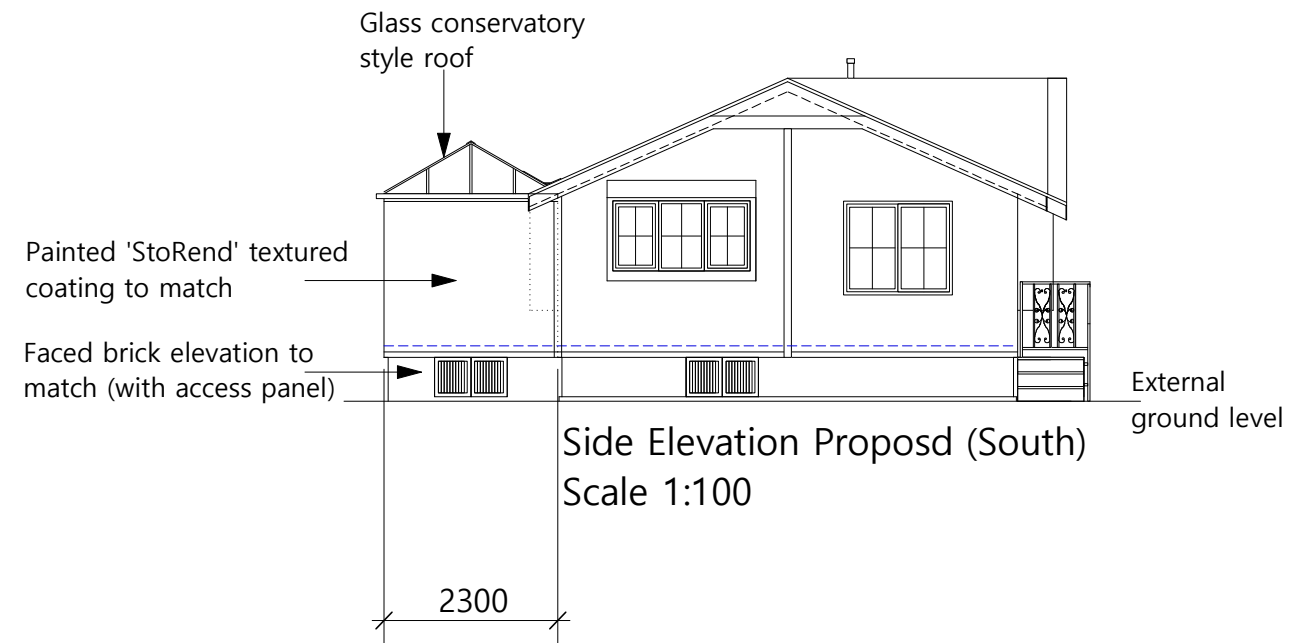


Notes:

- Access hatch to underchassis provided within new conservatory dwarf wall and under suspended floor.
- New step arrangement to conservatory to match existing.

All dims and details to be checked on site prior to any commencement of work. This plan is not a full specification or schedule of work and has been produced solely for the purpose of obtaining the necessary local authority consents/approvals. For Party Wall etc. Act 1996 see Government booklet or website.	Status:		Client: Mr S Farrant 18 Millview Close Pagham Bognor Regis West Sussex PO21 3UF	Revision: A	Project: Conservatory
	Preliminary	☐ Tender		Scale: 1:100 @A4	Content: Proposed elevations
	Planning	☒ Construction		Date: Aug 25	
	Building Regulations	☐ As Built		Dwg No: SF003	