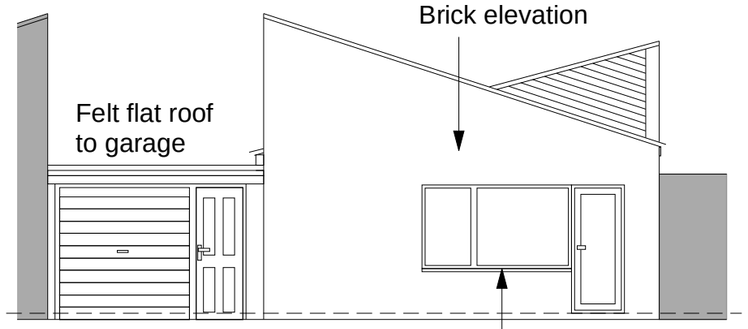

Front Elevation Existing (South)
Scale 1:100

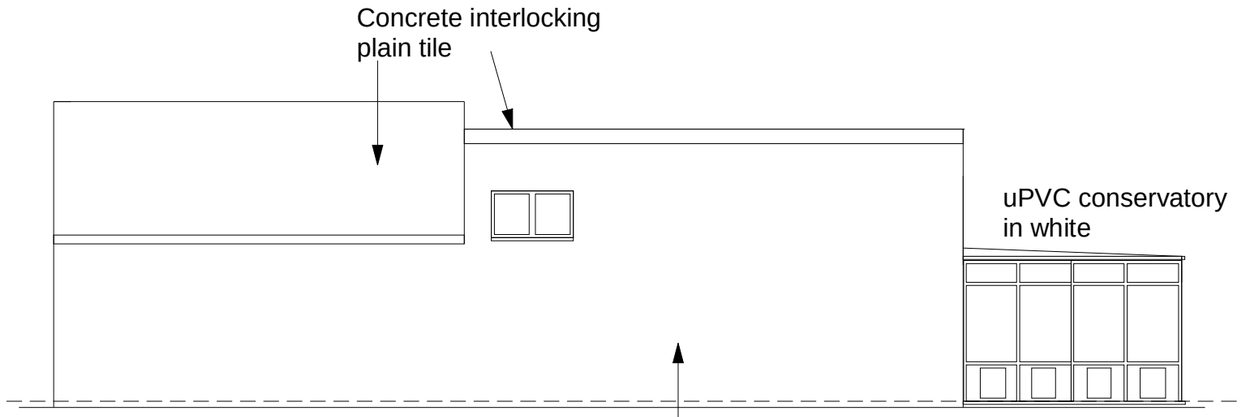

Side Elevation Existing (East)
Scale 1:100

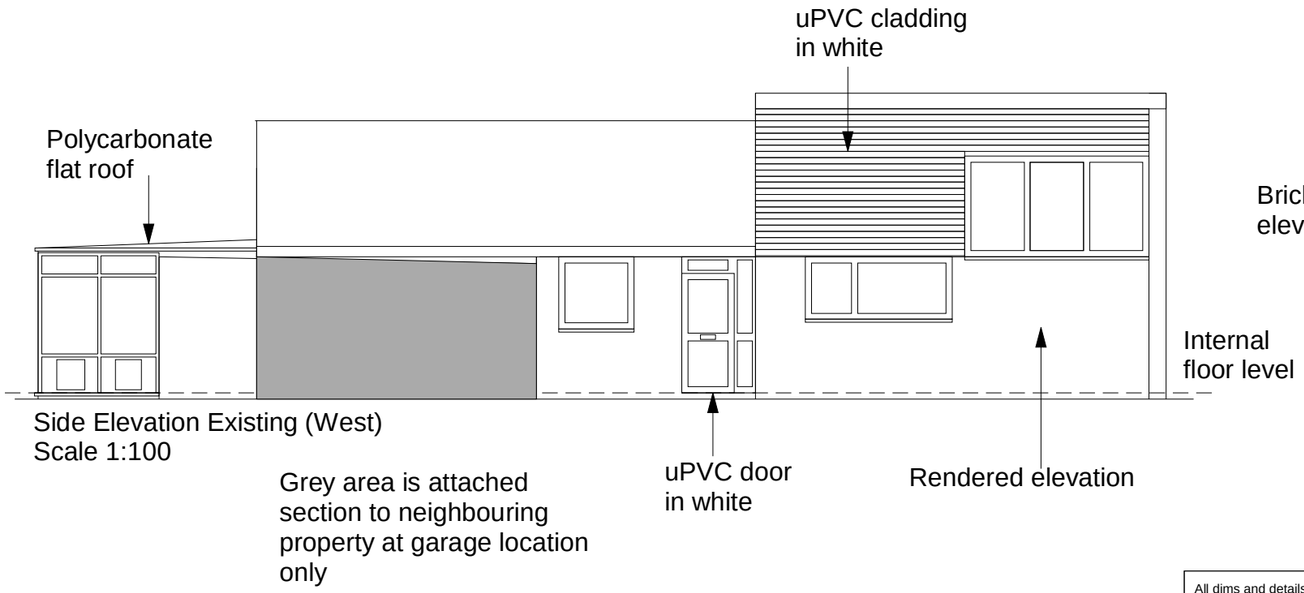

Side Elevation Existing (West)
Scale 1:100

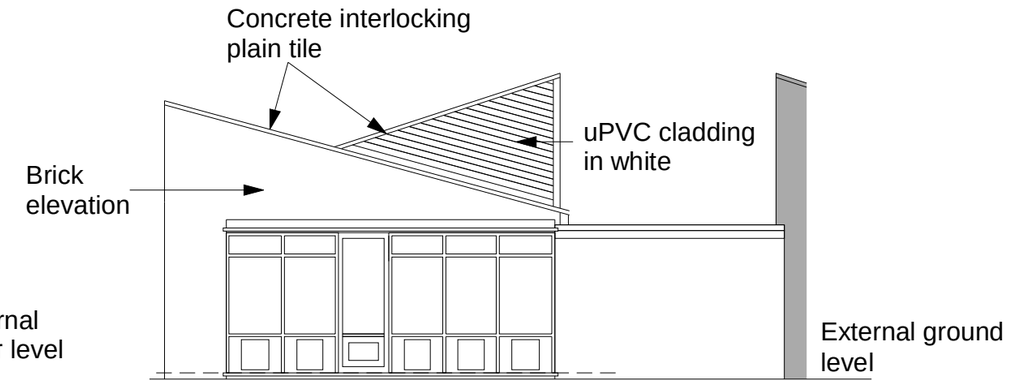

Rear Elevation Existing (North)
Scale 1:100

All dims and details to be checked on site prior to any commencement of work. This plan is not a full specification or schedule of work and has been produced soley for the purpose of obtaining the necessary local authority consents/approvals For Party Wall etc. Act 1996 see ODPM booklet or website.	Status: Preliminary ☐ Tender ☐ Planning ☐ Construction ☐ Building Regulations ☒ As Built ☐	Client: Mr A Bateman 31 Swan Dene Pagham Bognor Regis West Sussex PO21 4UR	Revision: A Scale: 1:100 @A3 Date: Oct 14 Dwg No: AB001	Project: Extension Content: Existing elevations