
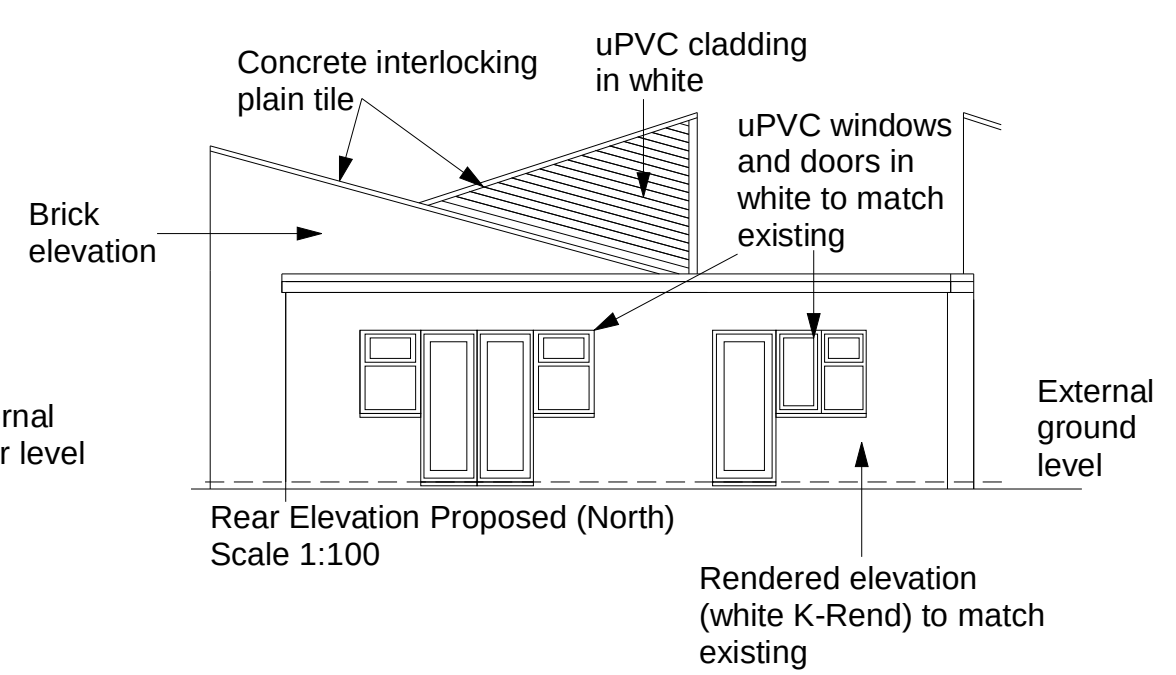
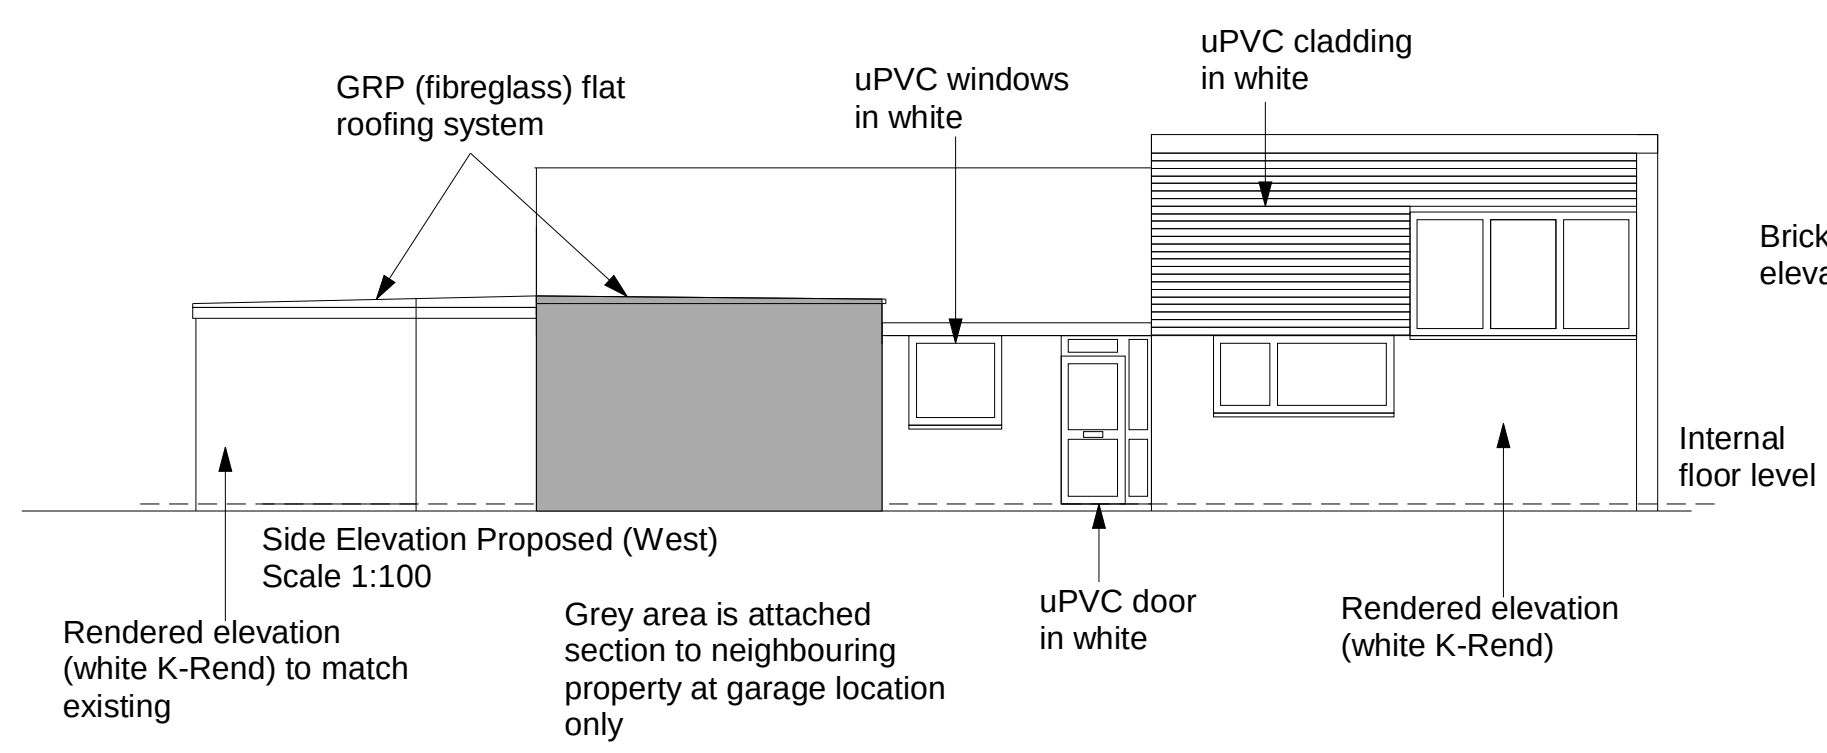
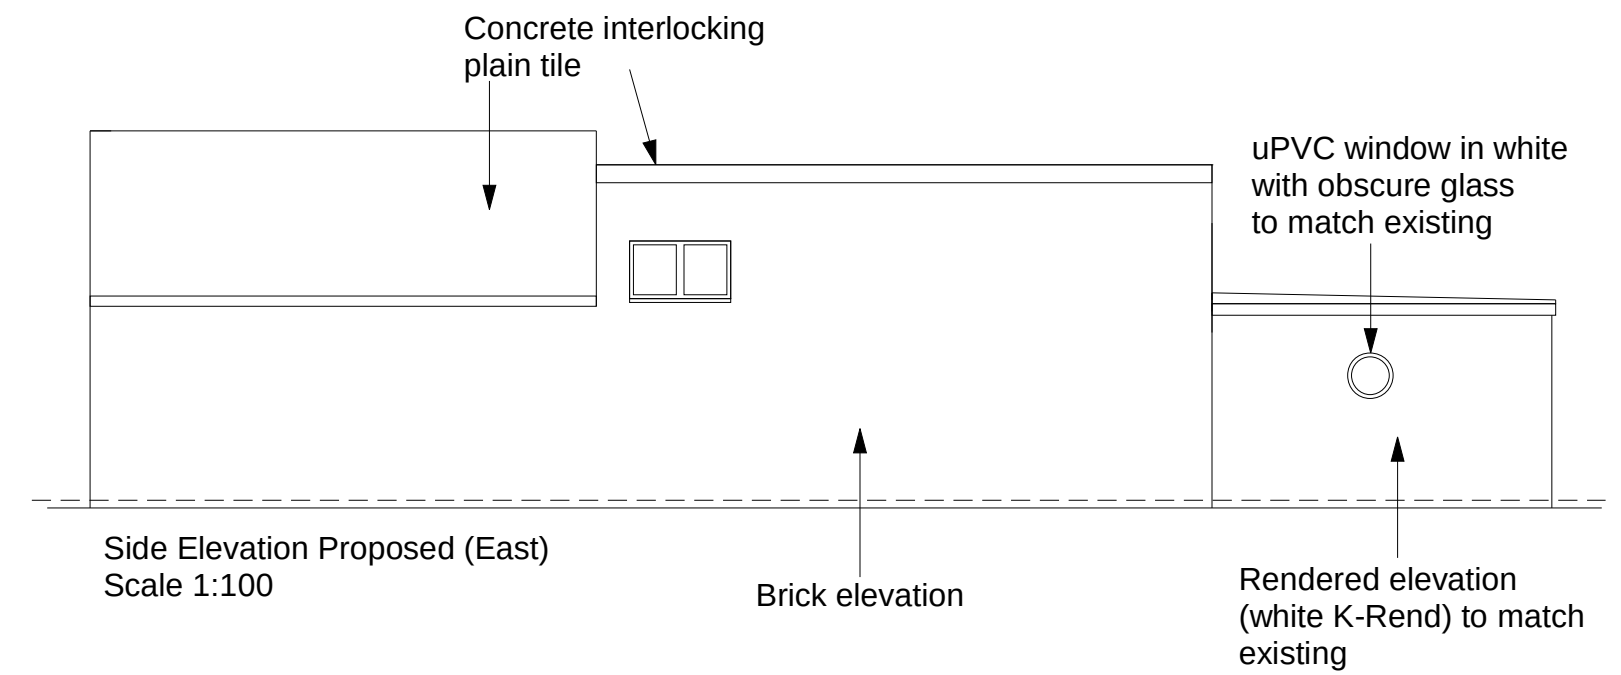


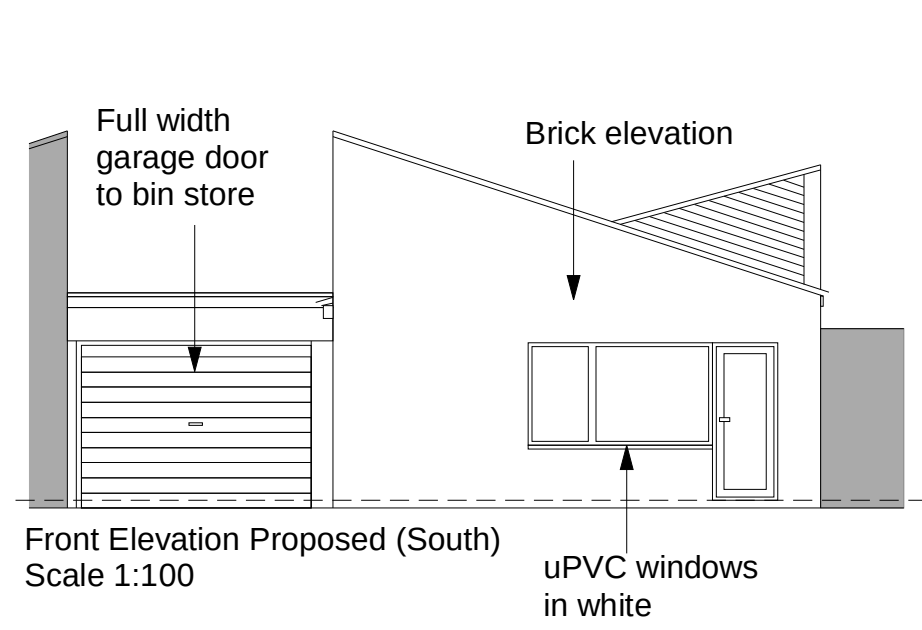

All dims and details to be checked on site prior to any commencement of work. This plan is not a full specification or schedule of work and has been produced solely for the purpose of obtaining the necessary local authority consents/approvals. For Party Wall etc. Act 1996 see ODPM booklet or website.	Status:			Client: Mr A. Bateman 31 Swan Dene Pagham Bognor Regis West Sussex PO21 4UR	Revision: A	Project: Extension
	Preliminary	☐	Tender	☐	Scale: 1:100 @A3	Content: Proposed elevations
	Planning	☒	Construction	☐	Date: Oct 14	
	Building Regulations	☐	As Built	☐	Dwg No: AB003	