


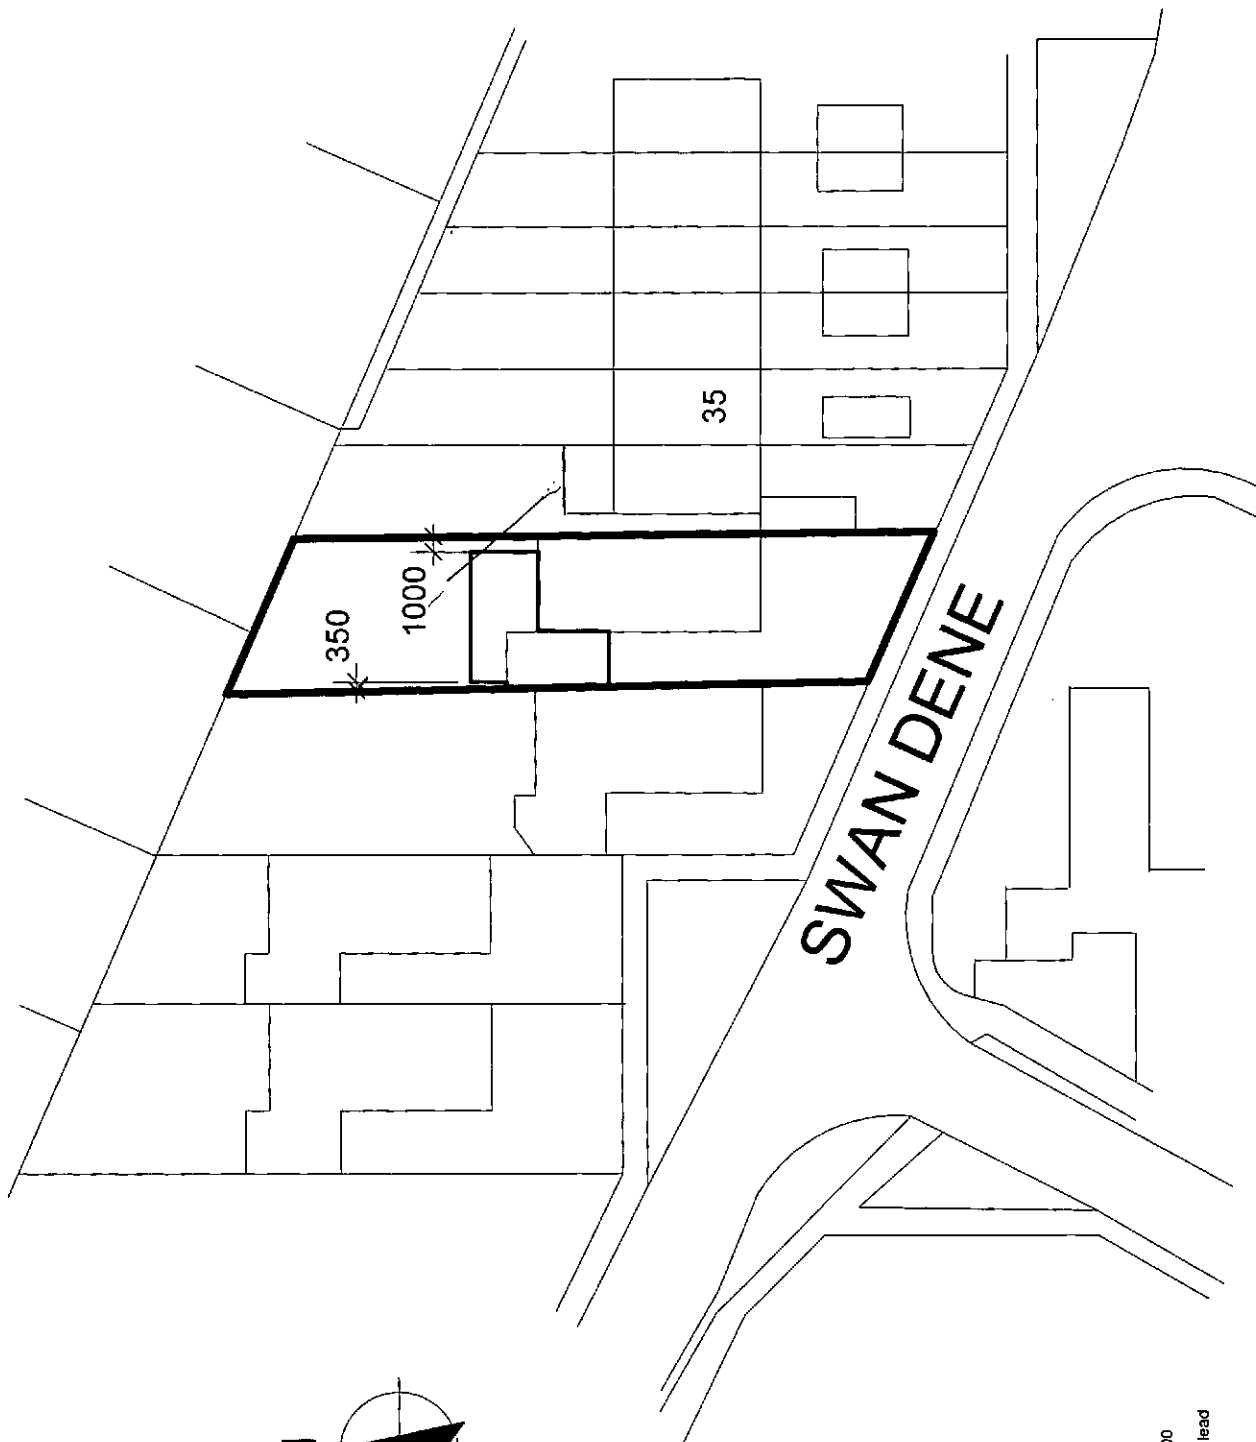

Reproduced from or based upon 2009 Ordnance Survey 1:1250 or 1:2500 mapping with permission of the Controller of HMSO © Crown Copyright reserved. Unauthorised reproduction infringes Crown copyright and may lead to prosecution or civil proceedings

Location Plan (Extract from Ordnance Survey)
Scale 1:500
Outlined in red shows the boundary of 31 Swan Dene.
Outlined in blue shows position of new extension.

All dims and details to be checked on site prior to any commencement of work. This plan is not a full specification or schedule of work and has been produced solely for the purpose of obtaining the necessary local authority consents/approvals For Party Wall etc. Act 1996 see ODPM booklet or website.	Status: ☐ Preliminary ☐ Planning ☐ Building Regulations	☐ Tender ☒ Construction ☐ As Built	Client: Mr A Bateman 31 Swan Dene Pagham Bognor Regis West Sussex PO21 4UR	Revision: B	Project: Extension
				Scale: 1:500 @A4	Content:
				Date: Oct 14	Block Plan
				Dwg No: AB1a	