


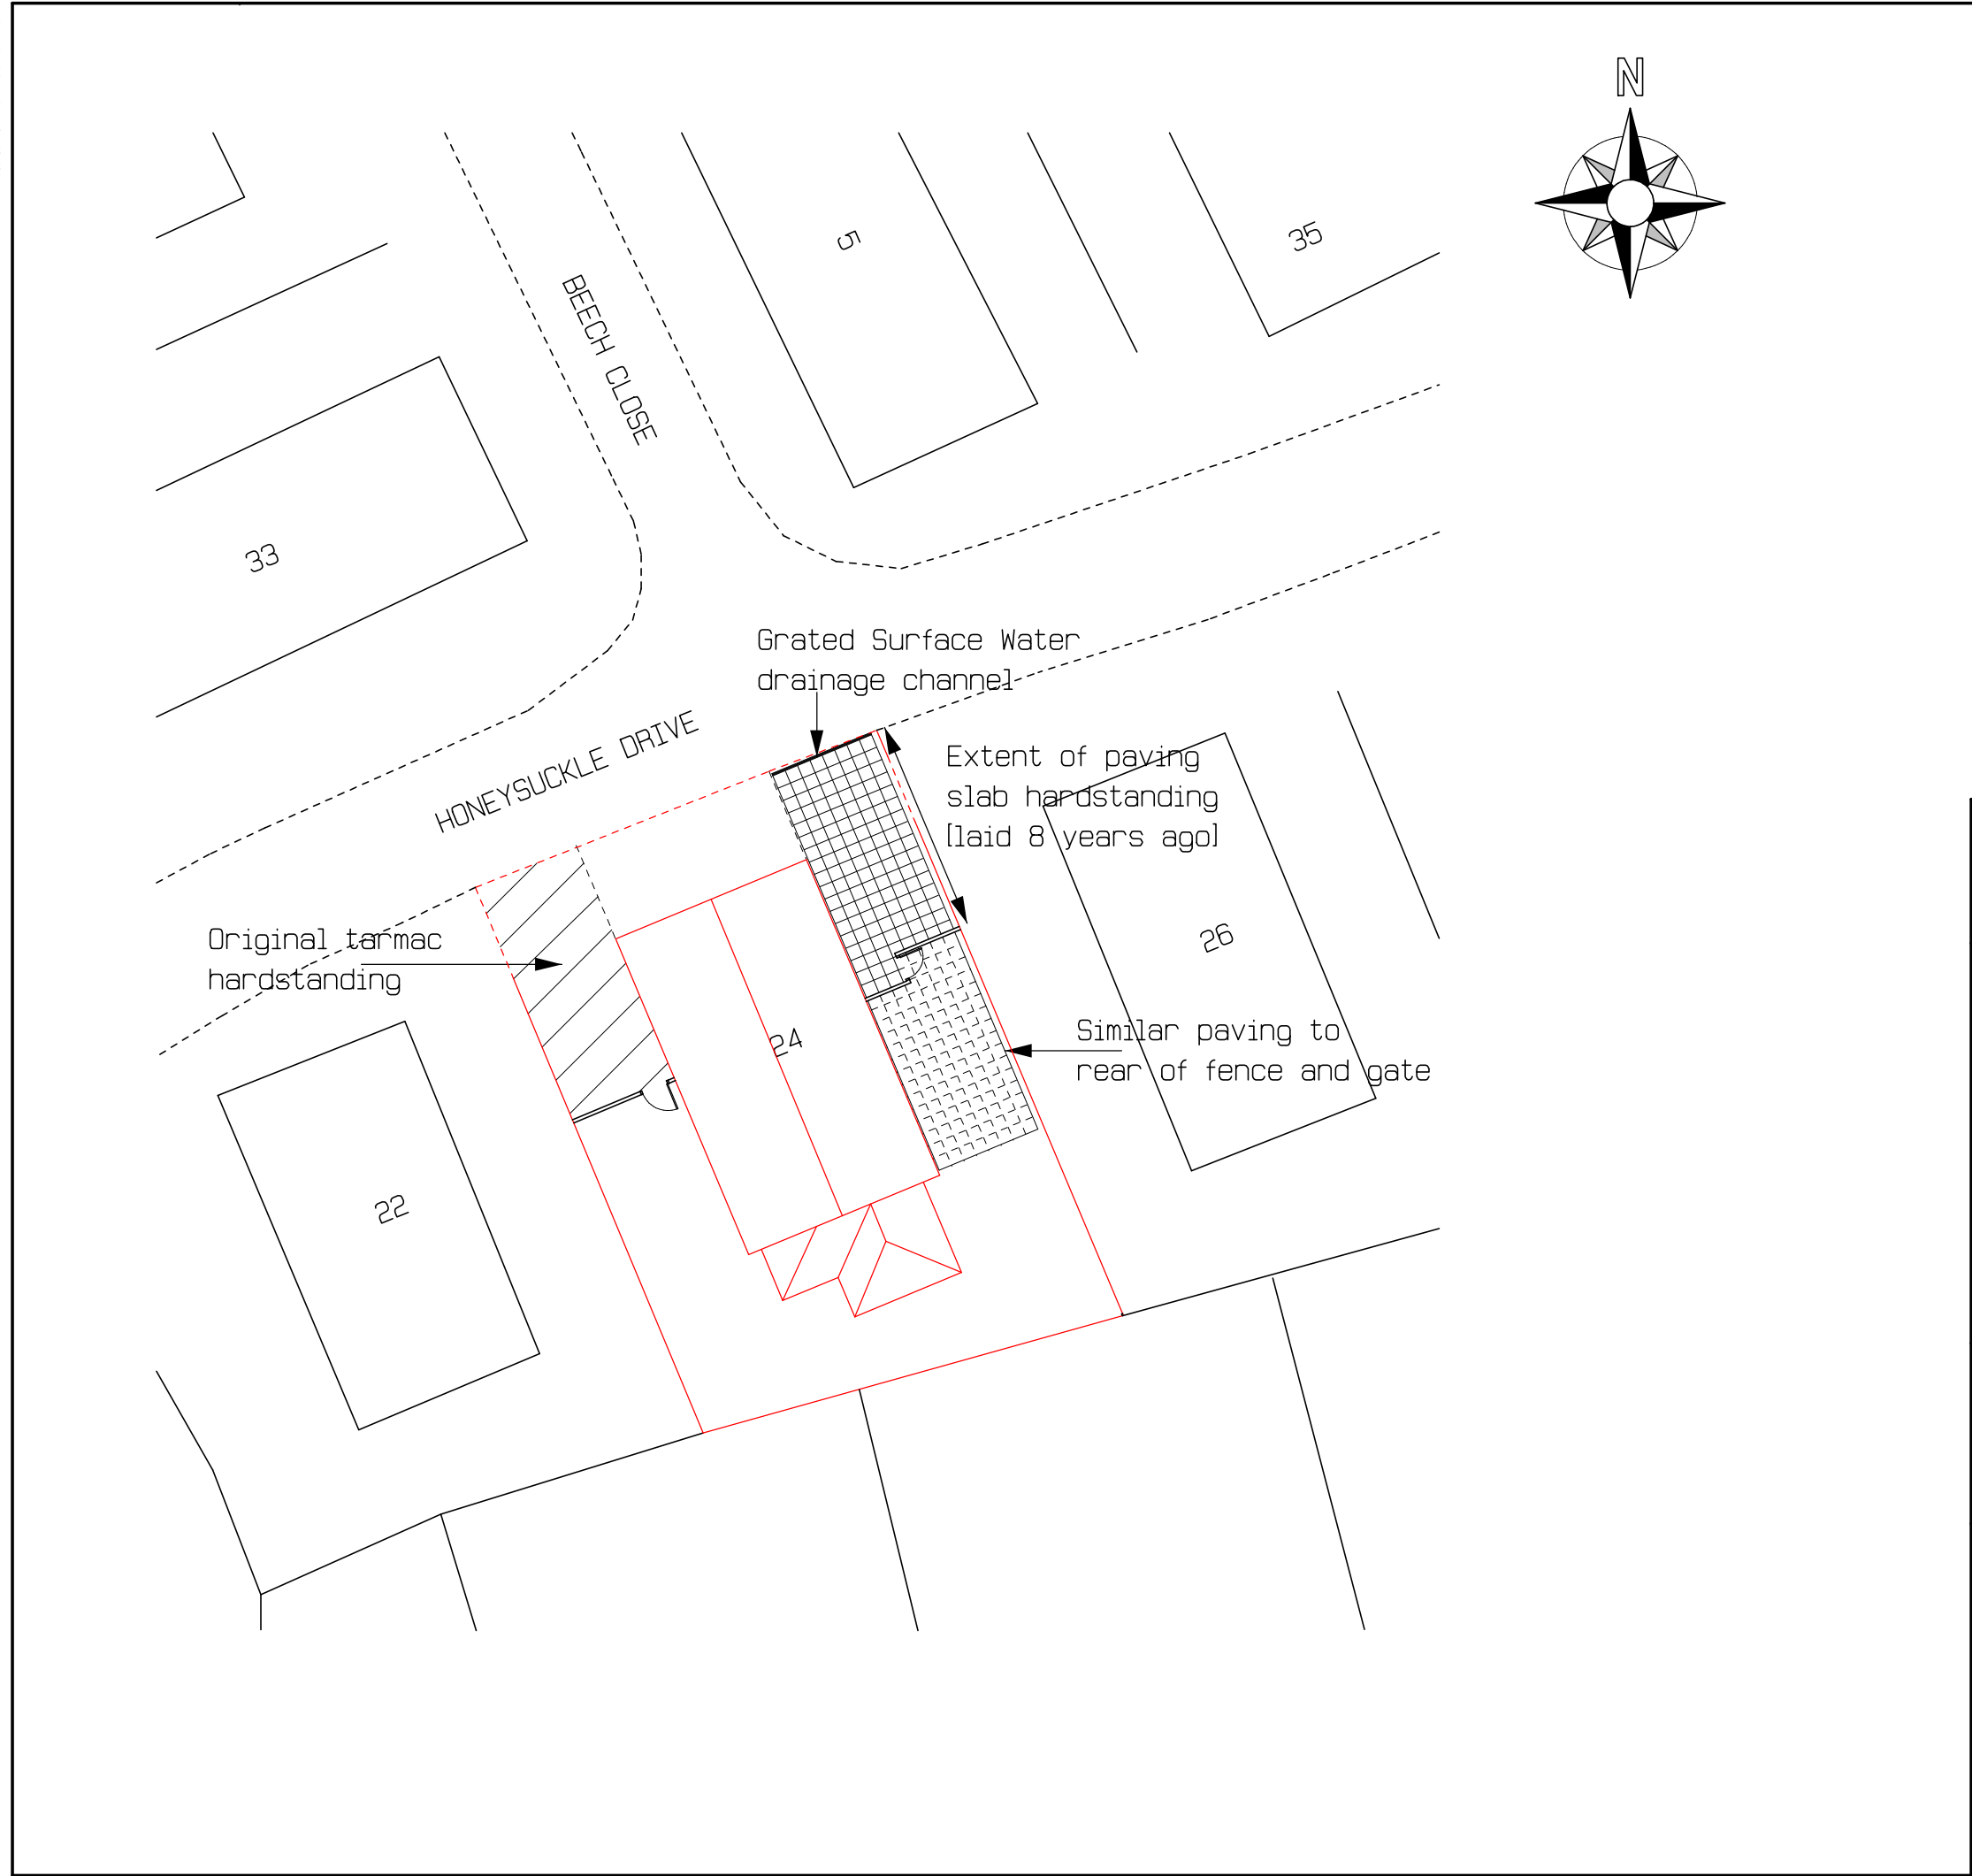

All dimensions must be checked on site and not taken or scaled from this drawing

Title	
EXISTING BLOCK PLAN	
Project	
APPLICATION FOR CERTIFICATE OF LAWFULNESS - 2ND VEHICLE PAVING SLAB HARDSTANDING INSTALLED 8 YEARS AGO. @ 24 HONEYSUCKLE DRIVE MILL FARM PAGHAM PO21 3PT	
Client	
MR ALAN REDFEARN	
Drawn by	R Hollands (GROVE DESIGN UK)
Date	November 2018
Scale	1 : 200 @ A3
Drawing No	18-11-GD-223-01
Amendments	