

SOUTH WALL - SOUTH SIDE



SOUTH WALL - NORTH SIDE (GARDEN)

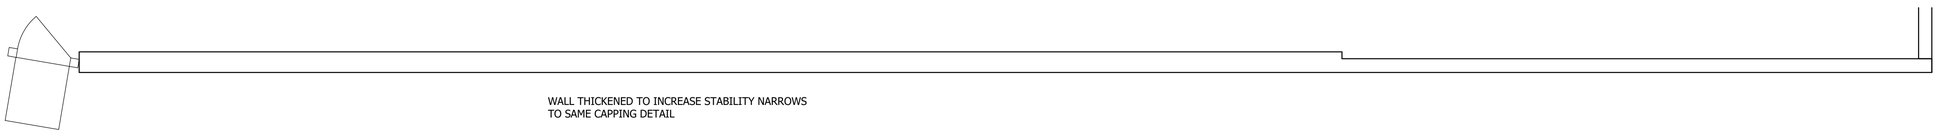

SOUTH WALL - PLAN

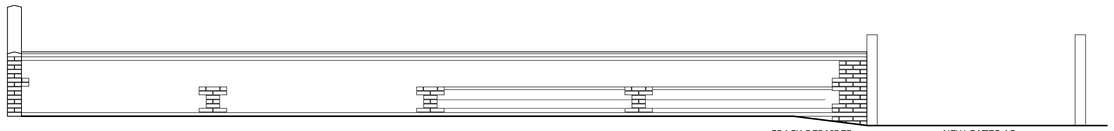

EAST WALL - EAST (CHURCH LANE) SIDE



EAST WALL (CHURCH LANE) - PLAN

0 500 1000 1500 2000 2500mm

REV.	AMENDMENT	BY	DATE

bayside
ARCHITECTURAL DESIGN LIMITED
19 Pyrford Close
Nyetimber, Bognor Regis
West Sussex PO21 3NL
Tel: 01243 263320
studio@bayside-architectural.co.uk
www.bayside-architectural.co.uk

CLIENT'S NAME
Mr & Mrs Bell

JOB TITLE
Little Welbourne
Church Lane, Pagham

DRAWING TITLE
Boundary Wall Works - Proposed

SCALE@A1	DATE
1:50	07/23

JOB NO	DRAWING NO	REV
049	PL-23	-

STATUS	DRAWN
PLANNING	SCB

DO NOT SCALE FROM THIS DRAWING EXCEPT FOR PLANNING PURPOSES ONLY.

ALL DIMENSIONS MUST BE CHECKED ON SITE BY CONTRACTOR. ANY DISCREPANCIES SHOULD BE HIGHLIGHTED AS SOON AS POSSIBLE FOR CONFIRMATION BEFORE WORK PROCEEDS.
ALL DIMENSIONS ARE IN MILLIMETERS. IF IN DOUBT ASK.

© BAYSIDE ARCHITECTURAL DESIGN LIMITED

CIAT

ARUN DISTRICT COUNCIL P/112/23/L