| REV. | AMENDMENT | BY | DATE |
|---|---|---|---|




LOCATION (1:1250)

0 10000 20000 30000 40000 50000 60000mm

NORTH

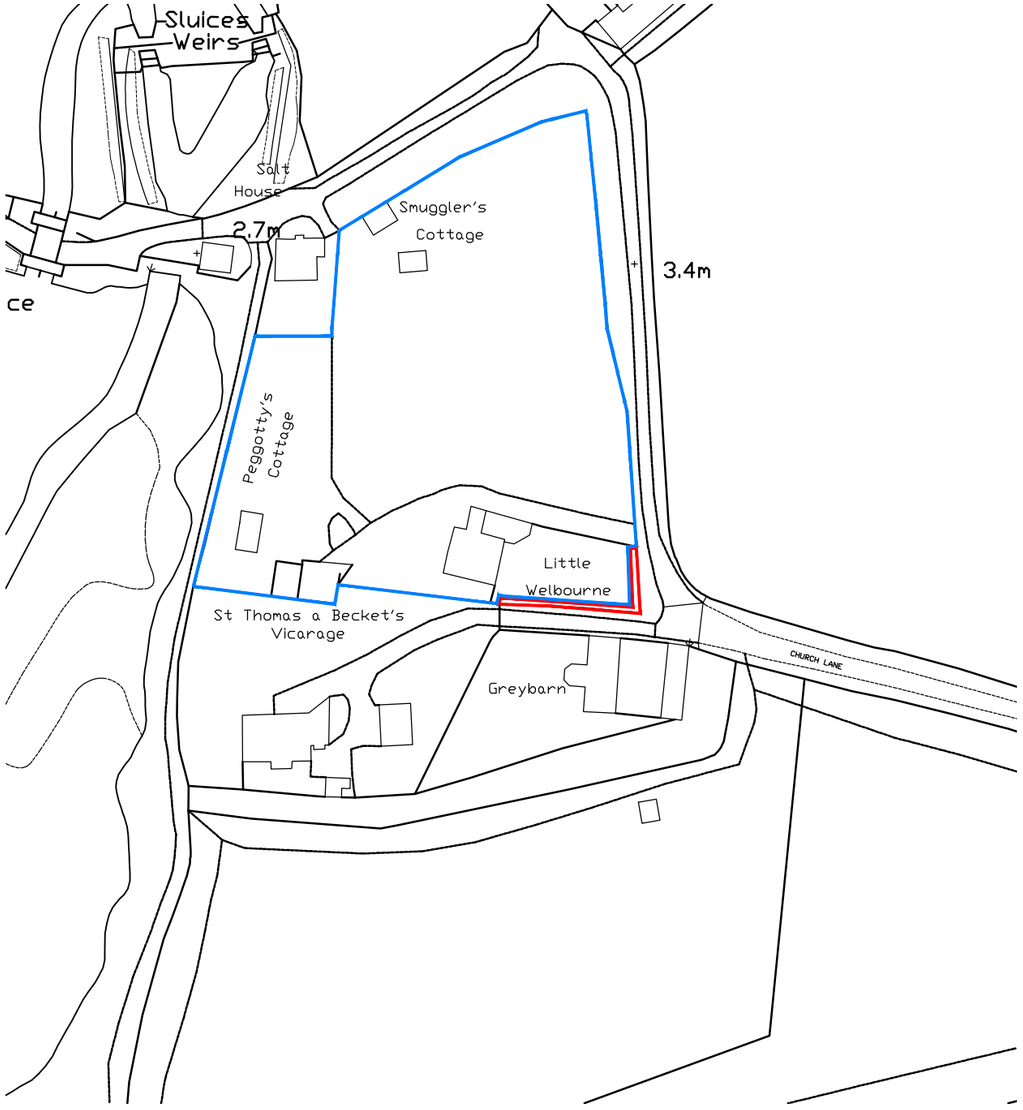


BLOCK PLAN (1:500)

bayside
ARCHITECTURAL DESIGN LIMITED

19 Pyrford Close
Nyetimber, Bognor Regis
West Sussex PO21 3NL
Tel: 01243 263320
E-Mail: studio@bayside-architectural.co.uk
Website: www.bayside-architectural.co.uk

DO NOT SCALE FROM THIS DRAWING EXCEPT FOR PLANNING PURPOSES ONLY.

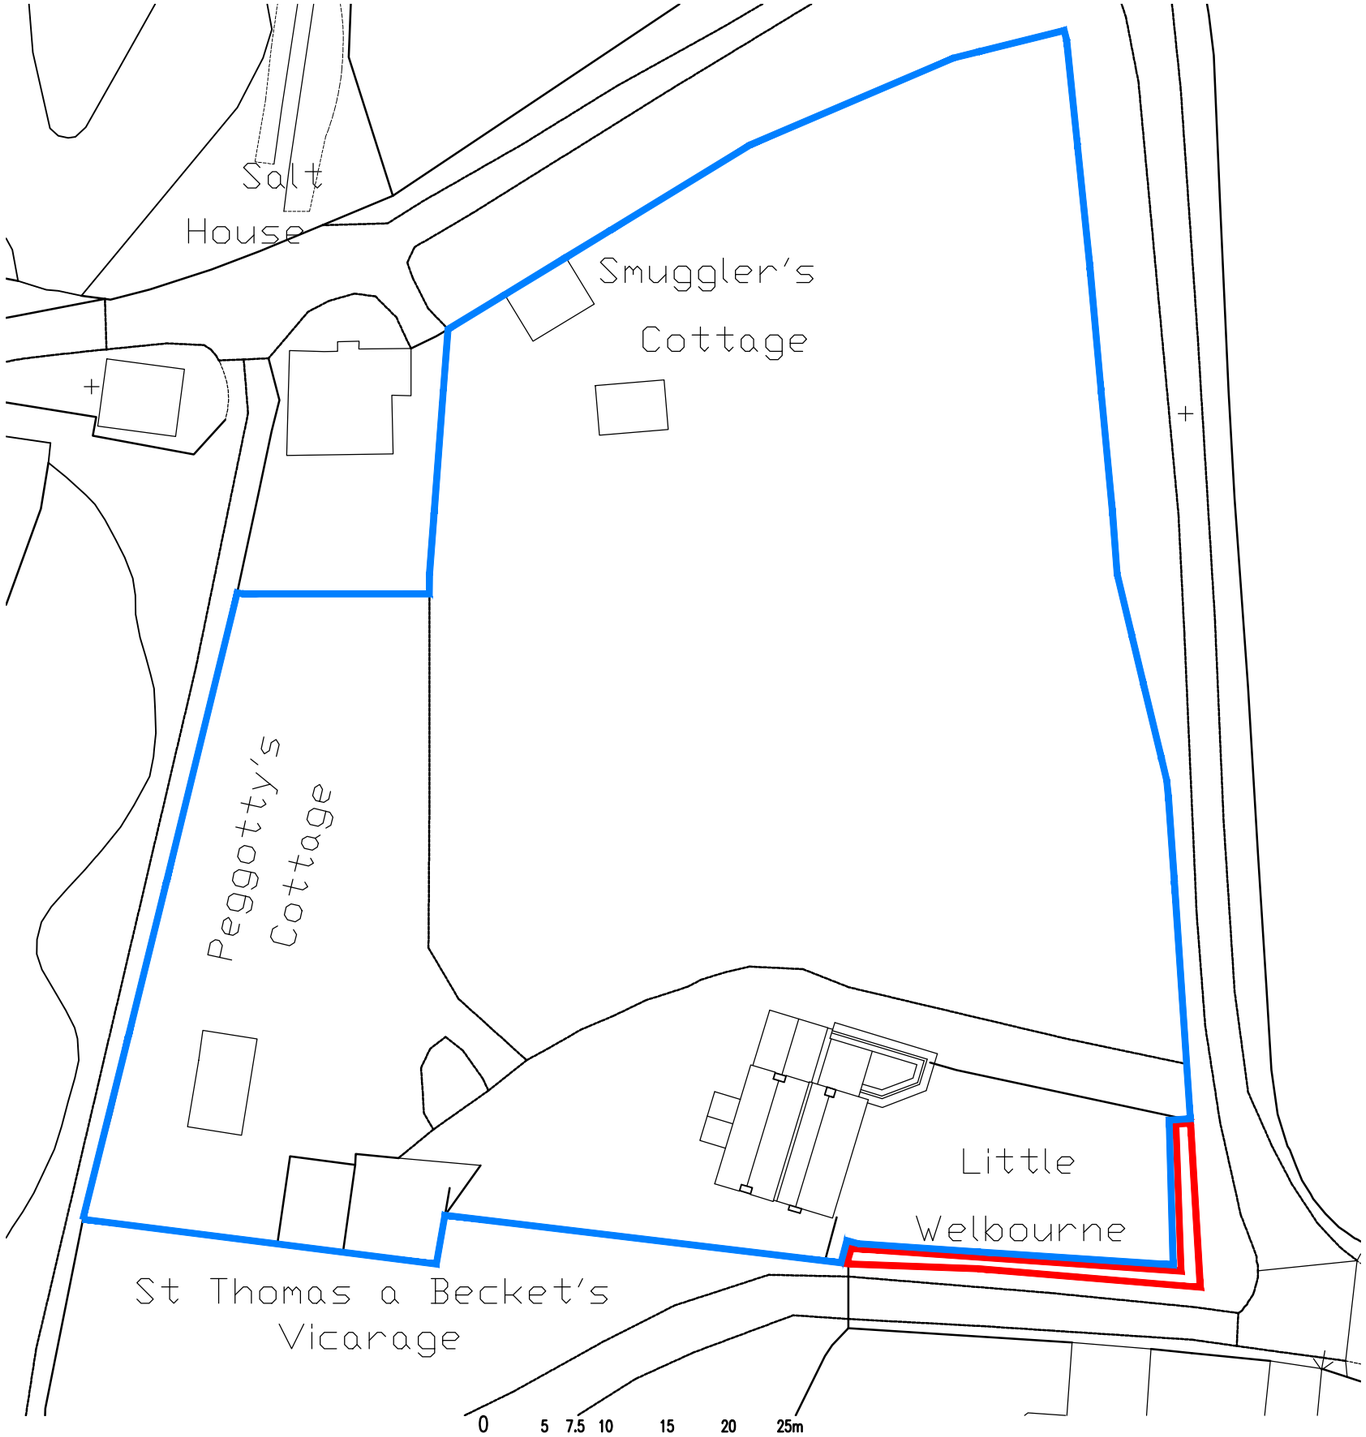ALL DIMENSIONS MUST BE CHECKED ON SITE BY CONTRACTOR. ANY DISCREPANCIES SHOULD BE HIGHLIGHTED AS SOON AS POSSIBLE FOR CONFIRMATION BEFORE WORK PROCEEDS.
ALL DIMENSIONS ARE IN MILLIMETERS. IF IN DOUBT ASK.

© BAYSIDE ARCHITECTURAL DESIGN LIMITED

CLIENT'S NAME
Mr & Mrs Bell

JOB TITLE
Little Welbourne, Church Lane
Pagham

DRAWING TITLE
Location & Block Plans
Boundary Wall

SCALE@A3 1:1250 & 1:500
DATE 07/23
STATUS PLANNING

DRAWN SCB
JOB NO 049
DRAWING NO PL-20
REV -

ARUN DISTRICT COUNCIL P/112/23/L