


NOTE:
Dimensions are to OS Plan
and should be checked on site

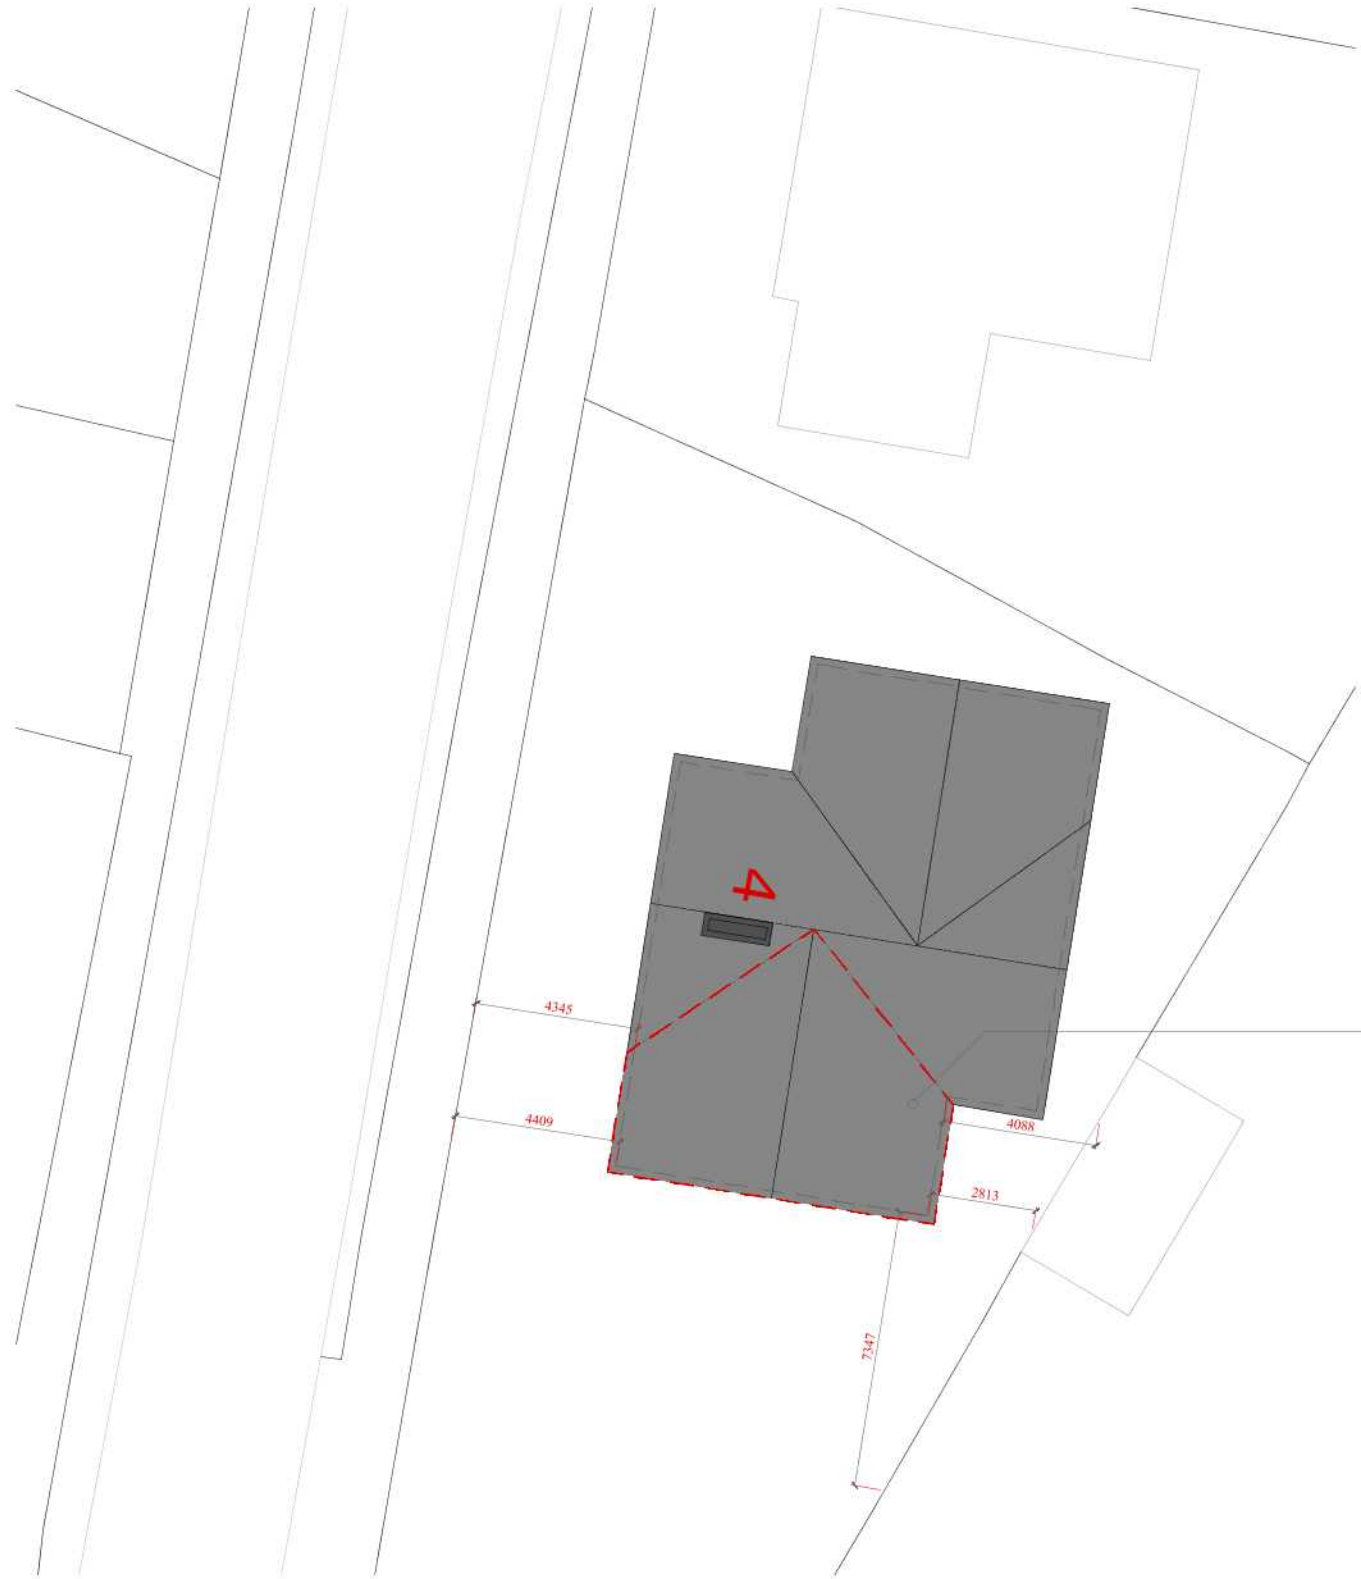

Block Plan
1:200

Address
4 Lion Road, Bognor Regis,
West Sussex, PO21 3JZ

Drawing
Site:
Block Plan

Scale @ A3
1:200

Date
10.12.2019

Issue Date
10.12.2019

Drawn By	Checked By
NdC	MD

Job No.
191016

Drawing No.
001

Revision
001 - Dimensions Added

Status
For Comment

