A1 File Reference D3322-FAB-00-XX-DR-L-1000-1006.dwg Plot Date 30-Oct-24

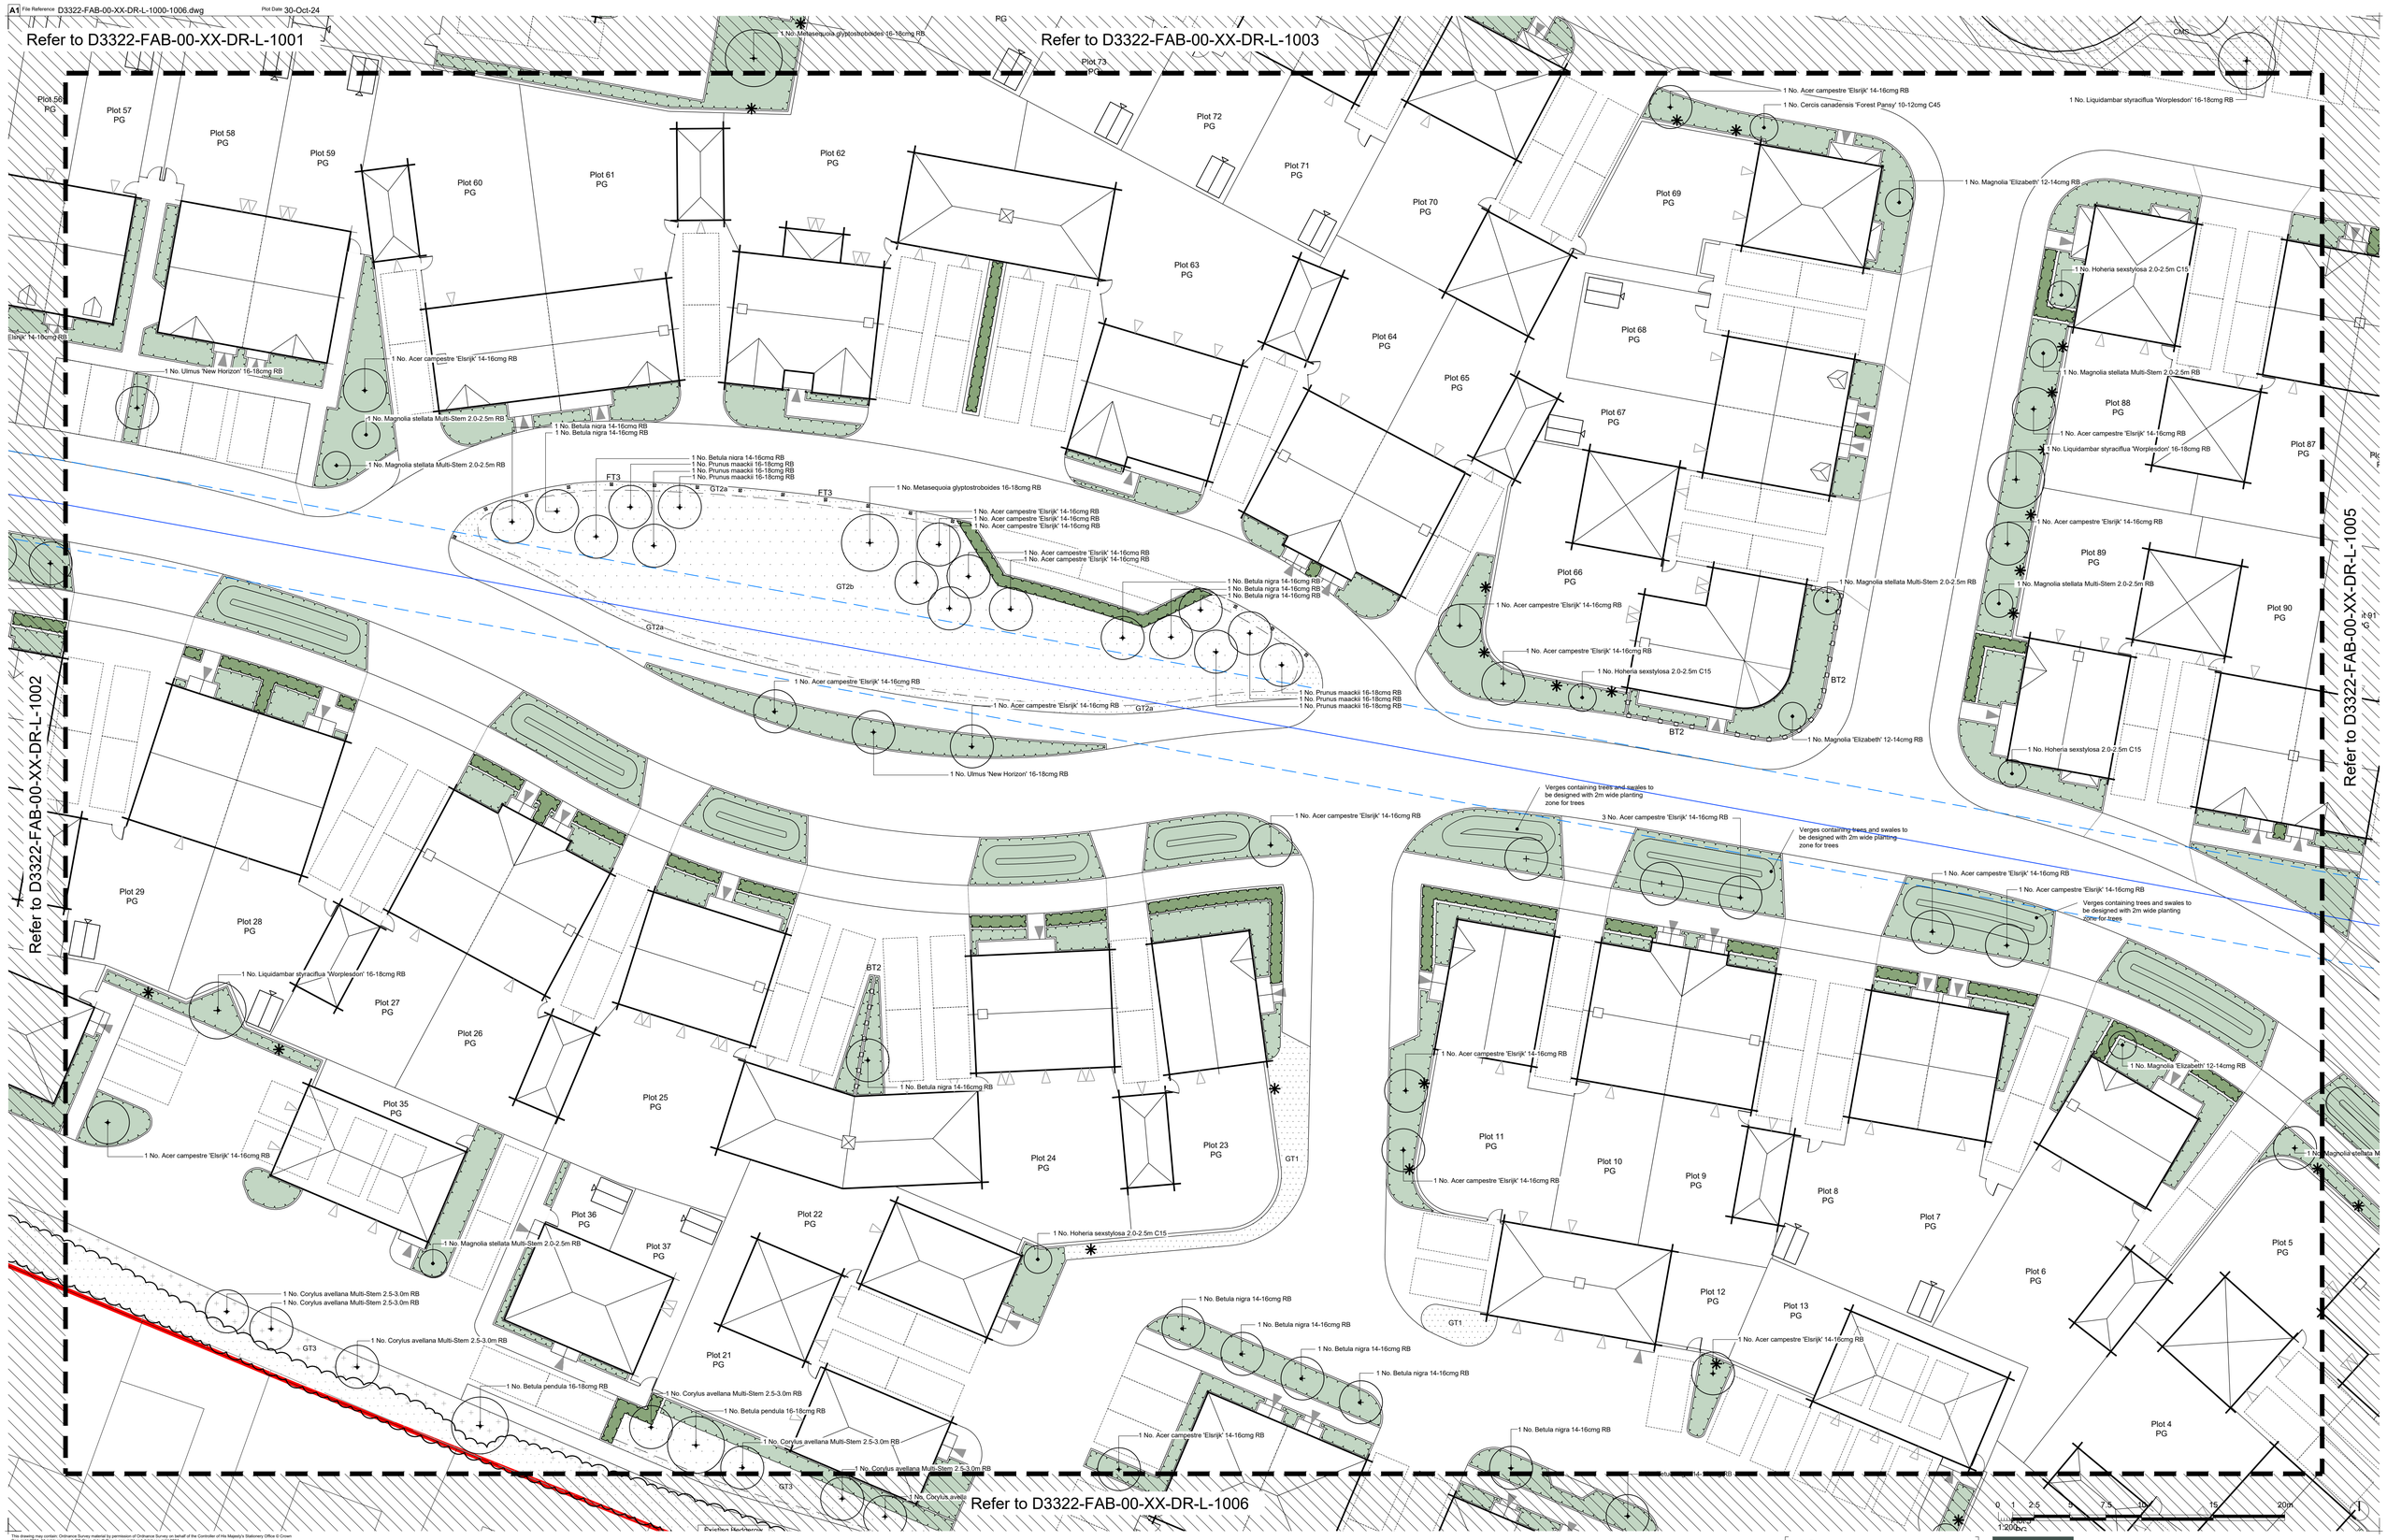

This drawing may contain Ordnance Survey material by permission of Ordnance Survey on behalf of the Controller of His Majesty's Stationery Office © Crown Copyright 2024. All rights reserved. OS Open data © Crown copyright and database right 2024.

Revision	Date	Reason	Drawn	Checked
PL02	30.10.2024	Minor amendments to address Client comments	sw	sg
PL01	24.10.2024	Issued for planning	sw/af	sg
P01	03.10.2024	Draft issue for coordination and client review	sw/af	afs

Disclaimer:
1. This drawing is copyright of fabrik ltd. It must not be copied or reproduced without written consent from the owner.
2. Do not scale from this drawing. Only figured dimensions are to be taken from this drawing.
3. All dimensions are in mm unless otherwise stated. Do not be responsible for taking and checking all dimensions related to the works ARCHI CAD Model and should also refer to the drawing prior to fabrication or setting out.
4. This drawing uses coloured lines. Please do not rely on a monochrome copy.

External References:
-

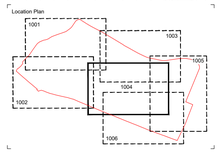

fabrik
First Floor Studio | The Old School | 4 Exton Street | London | SE1 8UE
T : 0207 620 1453 | E : london@fabrikuk.com | W : www.fabrikuk.com

Project: Land West of Pagham Road, Pagham
Client: Bargate Homes
Drawing Title: Soft Landscape General Arrangement Plan - Sheet 4 of 6

Purpose of Issue	Drawn By	Checked By	Drawn Scale	Date of First Issue
Issued for Planning Approval	af/sw	sg	1:200 @ A1	oct | 2024

Drawing Number	Revision
D3322-FAB-00-XX-DR-L-1004	PL02