A1

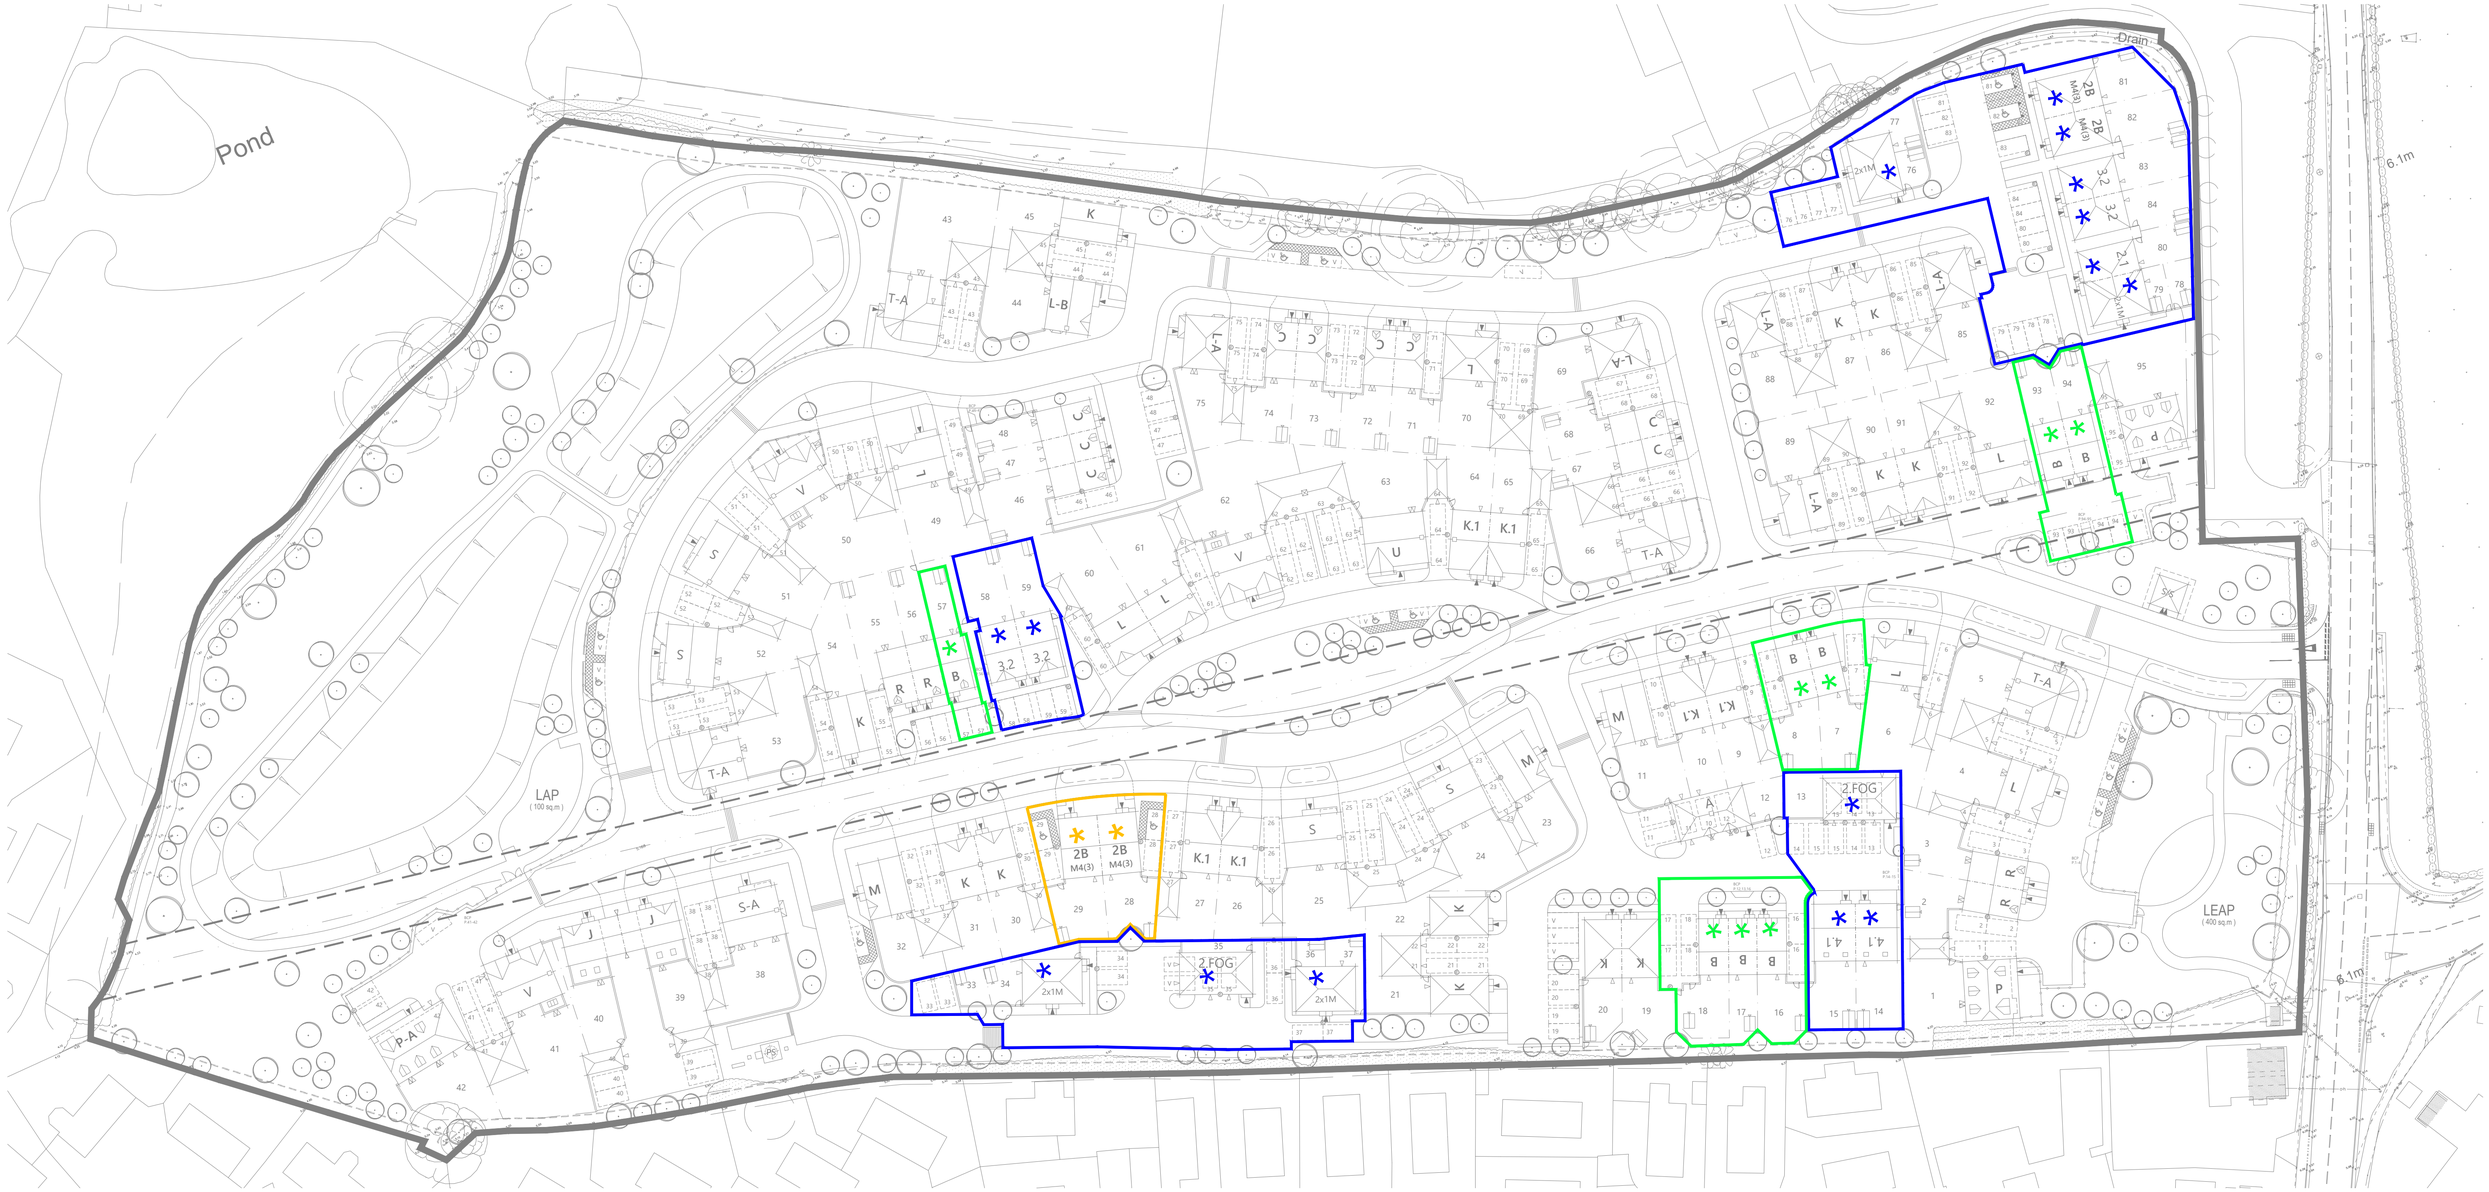

SITE LEGEND:

- Application Boundary Line
- Affordable Rent
- Affordable Shared Ownership
- First Homes

scale 1:500

0 10m 20m 30m

Romsey T:01794 367703
Portishead T:01275 407000
London T:01794 367703

www.thrivearchitects.co.uk

This drawing is the copyright of Thrive Architects Ltd ©. All rights reserved. Ordnance Survey Data © Crown Copyright. All rights reserved. Licence No. 100007359. Permission is granted to scale from this drawing for the purposes of **Local Authority Planning Applications only**. For all other purposes DO NOT scale from this drawing. Contractors, Sub-contractors and suppliers are to check all relevant dimensions and levels of the site and building before commencing any shop drawings or building work. Any discrepancies should be recorded to the Architect. Where applicable this drawing is to be read in conjunction with the Consultants' drawings / Clients' Construction Specification.

Rev	Description	Date	Au	Ch
A	Issued fo Planning.	7.11.24	MWP	CMI
B	Updated inline with Site Layout Re.C	31.01.25	CMI	-
C	Updated inline with Site Layout Rev.D.	07.02.25	CMI	-
D	Updated inline with Site Layout Rev.E.	10.02.25	CMI	-
E	Updated inline with Site Layout Rev.F.	24.02.25	CMI	-
F	Updated inline with Site Layout Rev.G.	14.03.25	CMI	-
G	Updated inline with Site Layout Rev.H.	25.03.25	CMI	-
H	Updated inline with Site Layout Rev.J.	02.04.25	MWP	GUR
J	Updated inline with Site Layout Rev.K.	04.04.25	GUR	

Project	**Land West of Pagham Road**		
Drawing	**Affordable Housing Layout**		
Client	**Bargate Homes**		
Job no.	**BARG230419**	Date	**Nov.. 2024**
Dwg no.	**AHL.01**	Rev.	**J**
Author	**MWP**	Checked	
Scale	**1:500 at A1**		
Status	PLANNING	Office	**Romsey**
Client ref.			

thrive. architects