


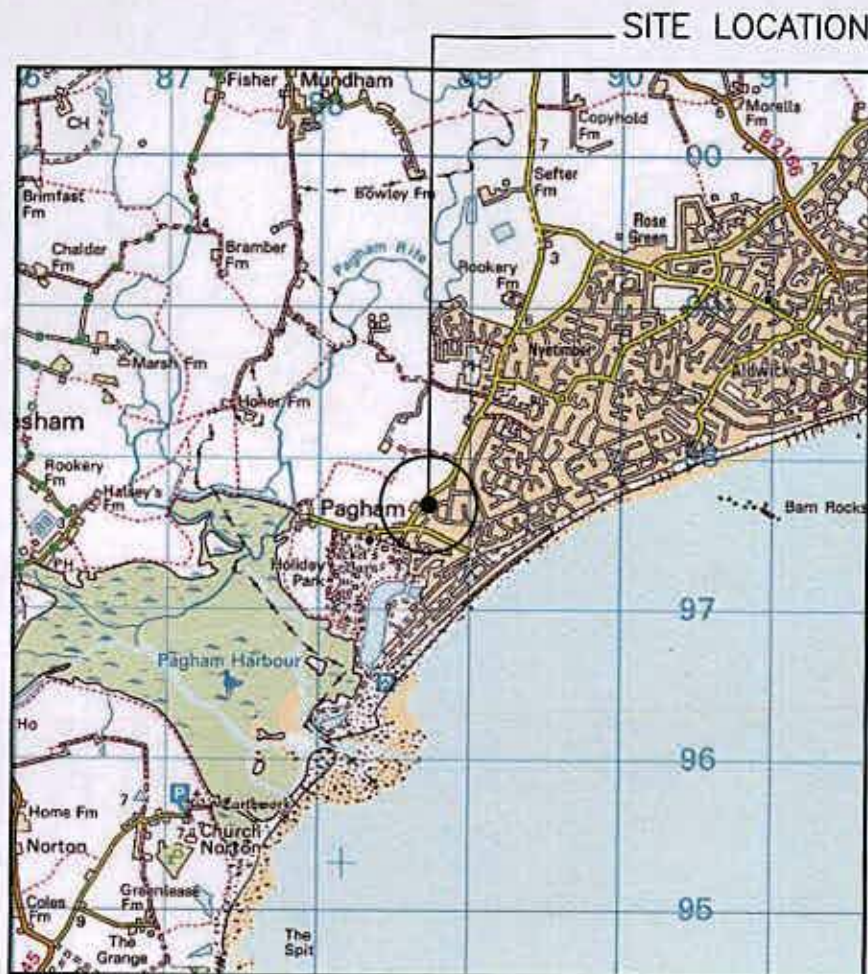


SITE LOCATION (Scale 1:50000)

Ordnance Survey map extract
based upon Landranger map series
with the permission of the controller of
Her Majesty's Stationery Office
Mono Consultants Limited licence no. ES100017753
Crown copyright.



SITE PHOTOGRAPH

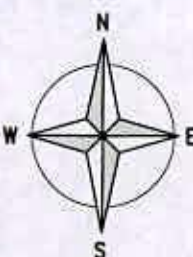

← = Access Route
← = Directions to Site

0978 00

0977 00

4887 00

DETAILED SITE LOCATION (Scale 1:1250)

Based upon Ordnance Survey map extract
with the permission of the Controller of
Her Majesty's Stationery Office.
Crown copyright.
Mono Consultants Limited licence no. ES100017753
Promap licence no. A152065A0001

SITE LOCATION

Notes:
1 ALL DIMENSIONS ARE IN MM UNLESS NOTED OTHERWISE

N.G.R. E: 488704 N: 097724

DIRECTIONS:
TAKE THE A27 WEST BOUND TO CHICHESTER AT
THE ROUNDABOUT WITH THE A259 TAKE THE
SECOND EXIT INTO VINNETROW ROAD, FOLLOW THIS
ROAD UNTIL THE NEXT ROUNDABOUT TAKE FIRST
EXIT INTO PAGHAM ROAD. STAY ON THIS ROAD
UNTIL YOU SEE A LEFT TURN CALLED SEA WAY.
FROM HERE THE SITE IS JUST OVER ON YOUR
RIGHT.

REV	Issued for Approval	CM	PTC	21.11.13
	MODIFICATION	BY	CH	DATE

mono #
MONO CONSULTANTS LIMITED
No. 58 Cygnat Court
Timothy's Bridge Road
Stratford-upon-Avon
Warwickshire
CV37 9NW
T. 44 (0)1789 206500
F. 44 (0)1789 206529
www.monoconsultants.com



CTIL

Cell Name

Opt

STREETWORKS ON PAGHAM ROAD

A

Cell ID No

CTIL	Host	Sharer
128511	(VF) 36722	(TEF) 045497

Site Address / Contact Details

PAGHAM ROAD
BOGNOR REGIS
WEST SUSSEX
PO21 4NP

Drawing Title:
SITE LOCATION MAPS

Purpose of Issue:
PLANNING

Drawing Number:
100

Scale:	As Shown	Drawn:	CM	Date:	21.11.13	Issue:	B
Checked:	P.T. COOK	Date:	21.11.13	Approved:	SRR	Date:	21.11.13