



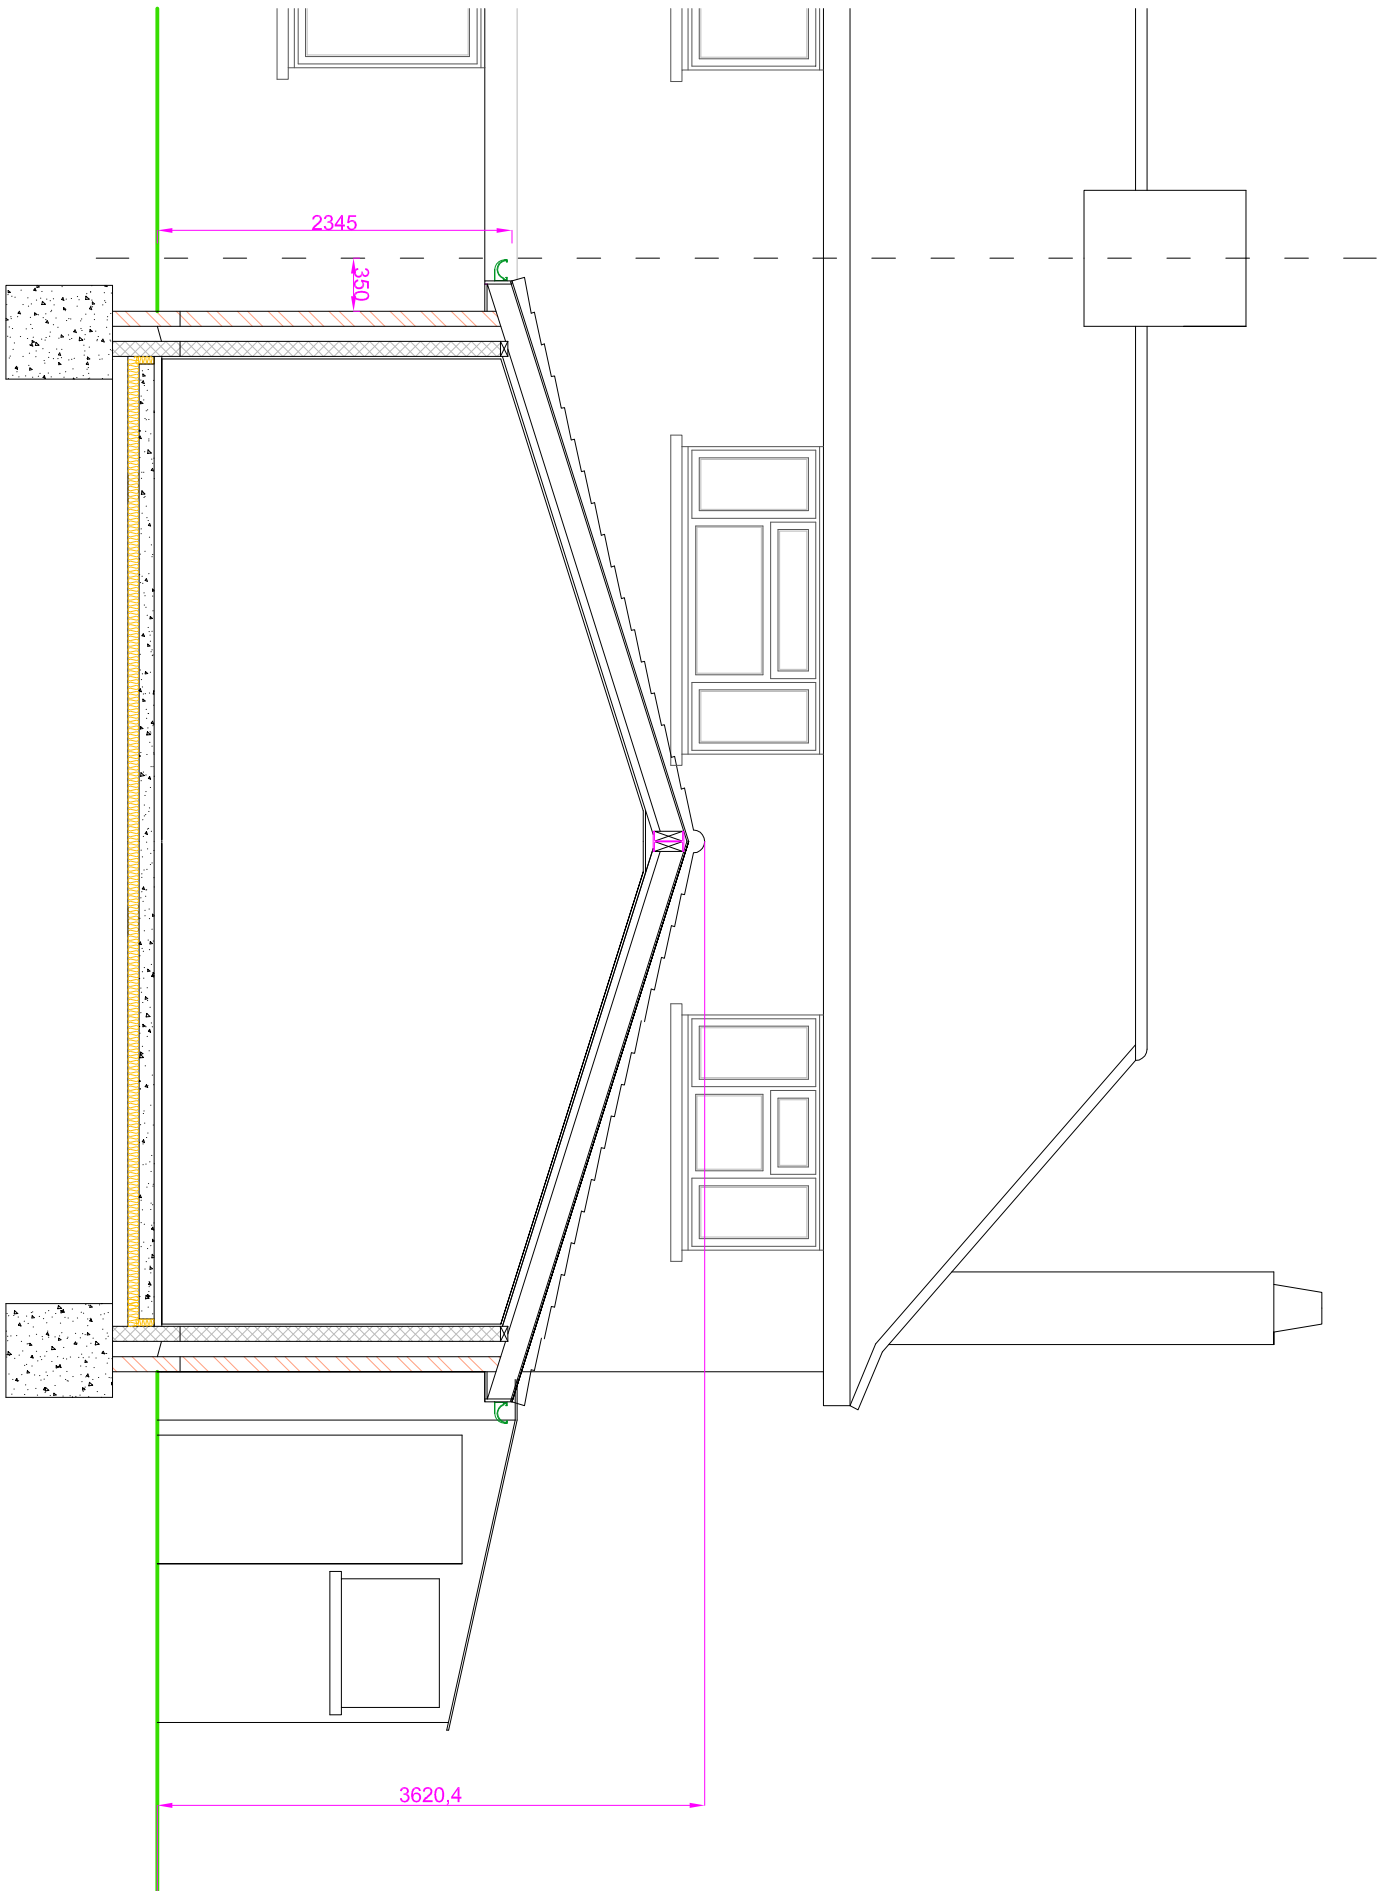

PROPOSED CROSS SECTION 'AA'

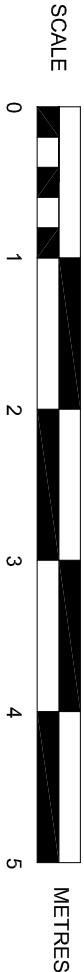

|   |                                                                          |
|---|--------------------------------------------------------------------------|
| <b>SUSSEX BUILDING CONSULTANCY LIMITED</b>                                                                 |                                                                          |
| 90 PAGHAM ROAD, PAGHAM,<br>BOGNOR REGIS, WEST SUSSEX.                                                      |                                                                          |
| SCALE - 1/50 REV - DATE - 02/01/2020                                                                       |                                                                          |
|  <b>LABC</b><br>partner | 3 NORTHGATE ROAD<br>BOGNOR REGIS<br>PO21 8LZ<br>TEL/FAX - (01243) 861379 |