
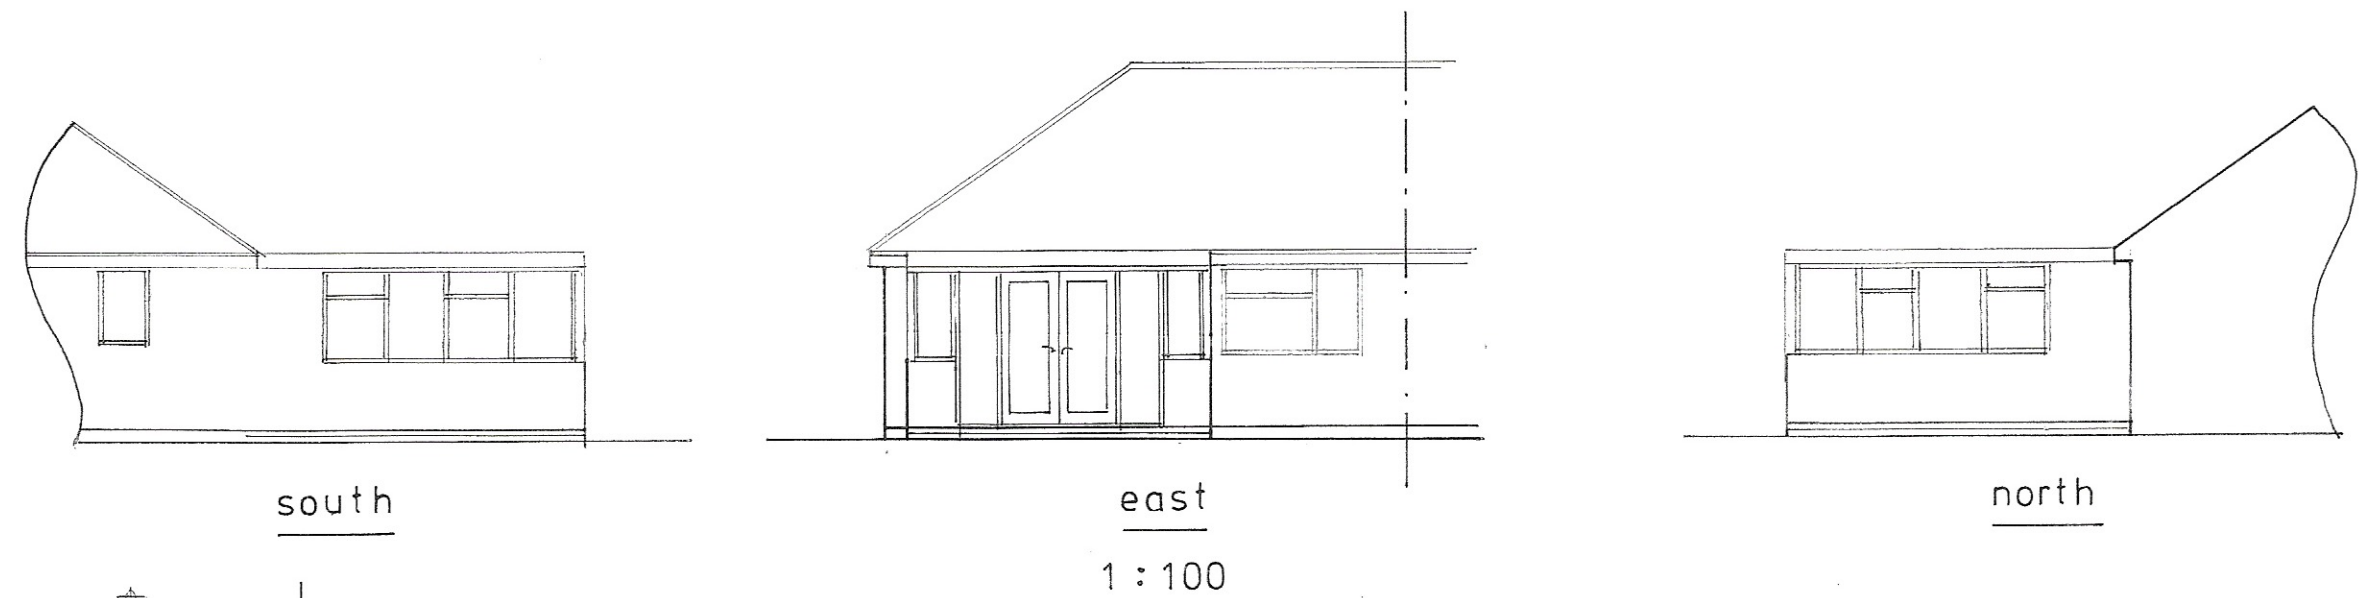


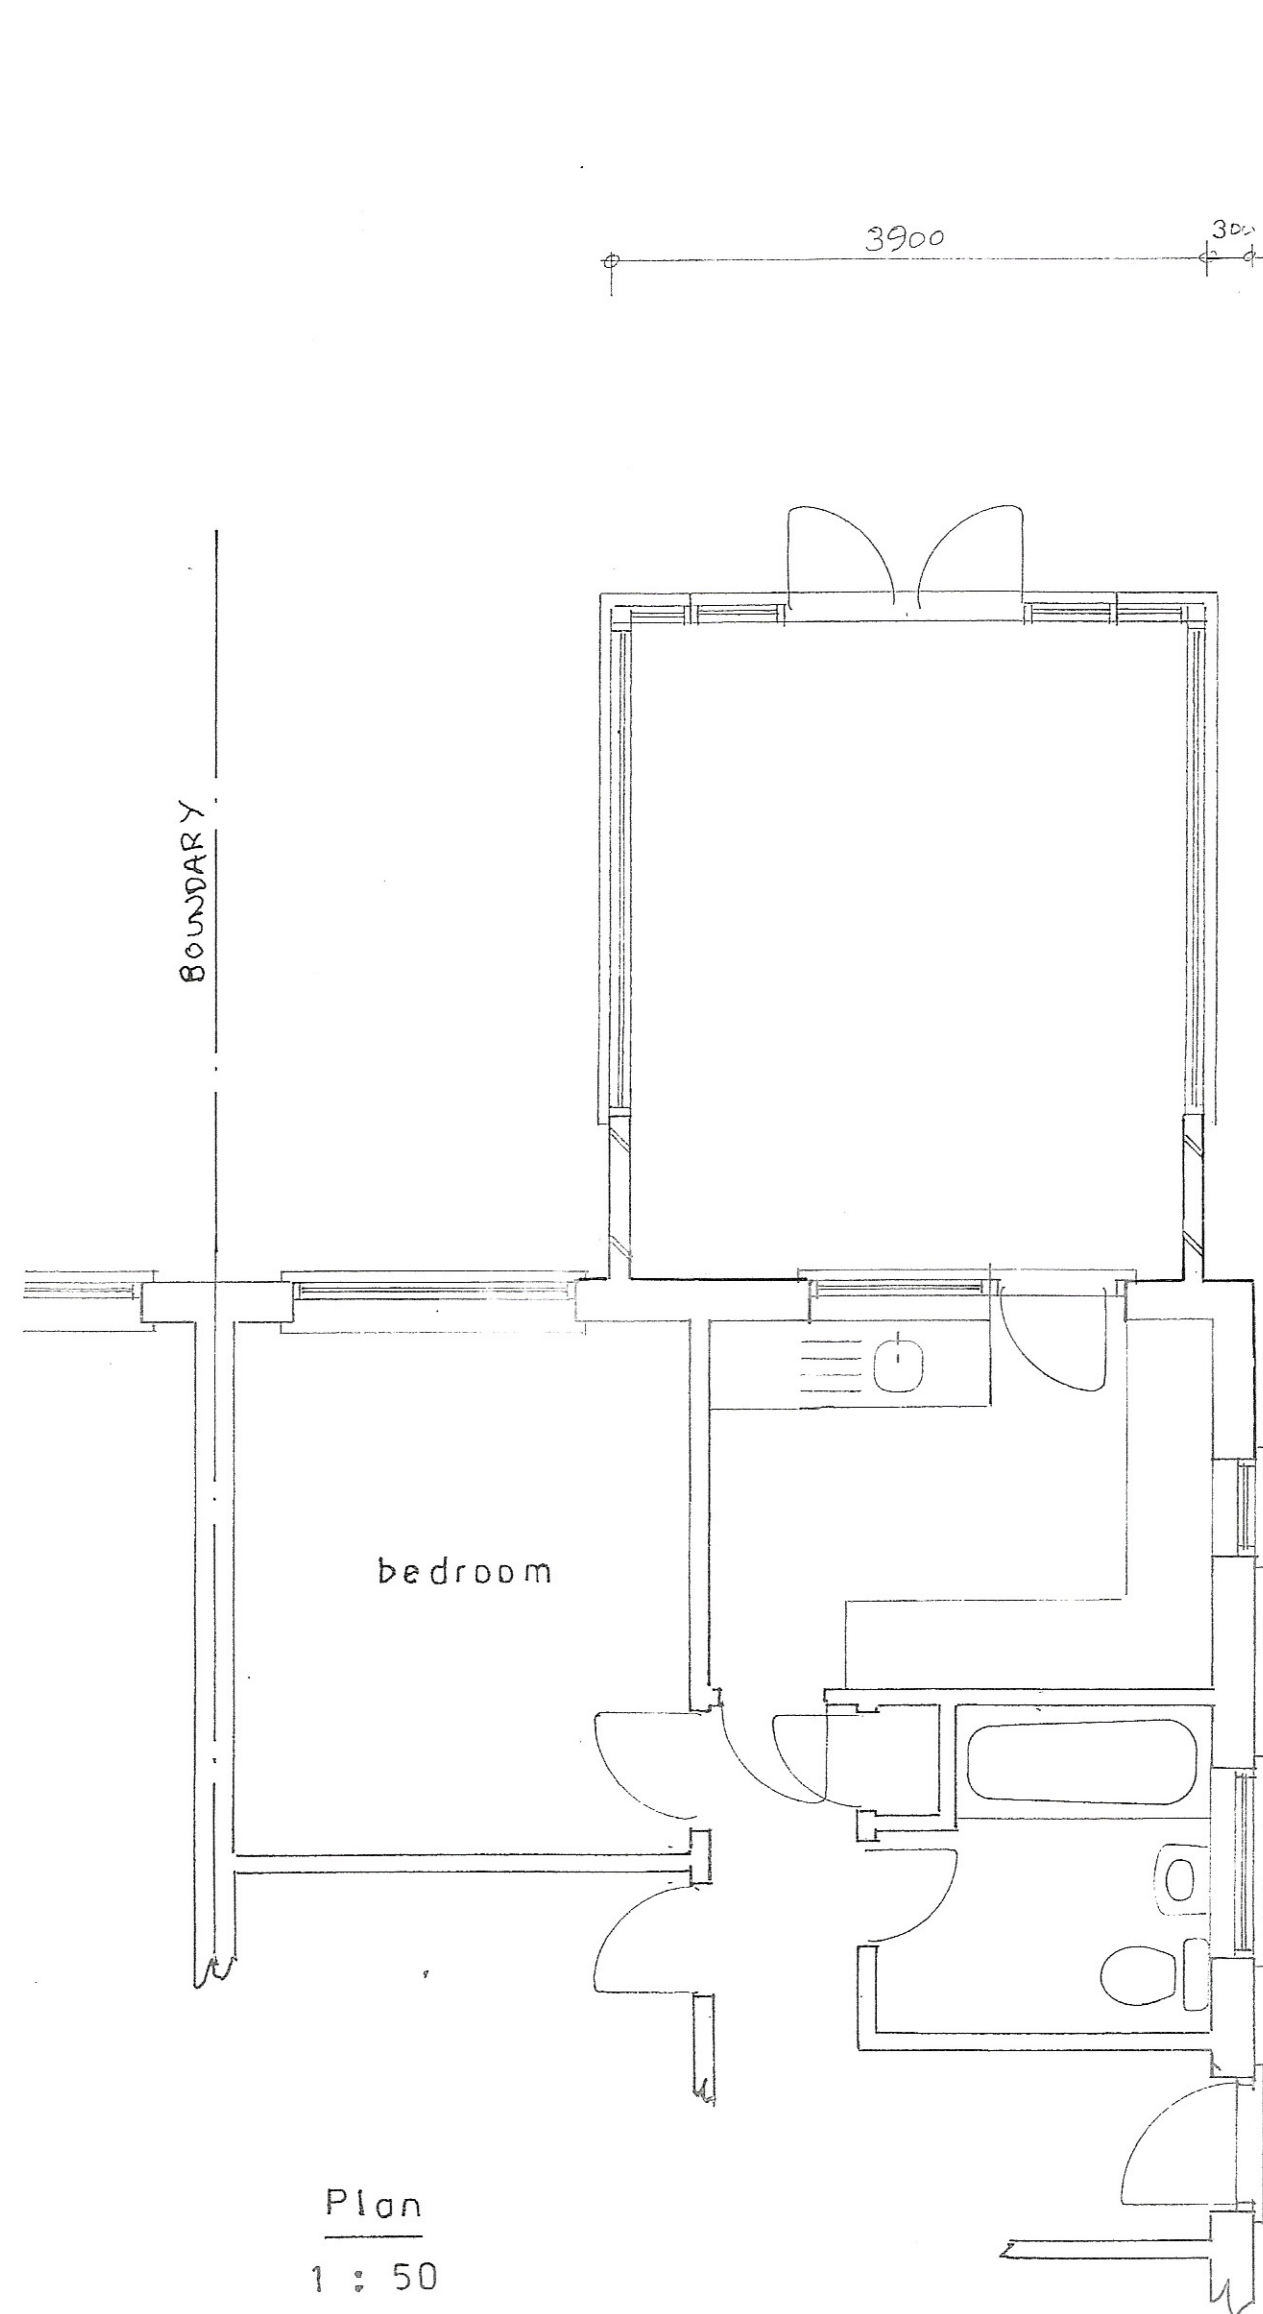

Proposed

PROPOSED CONSERVATORY AT 35, CARDINALS DRIVE, PAGHAM FOR MR. & MRS. D. COOK.

sheet 1 of 2

Bryan Butcher  
Rainbow Cottage  
Nyetimber Lane  
Bognor Regis PO21 3JX  
01243 266871  
07973 233442  
bryan.butcher@btinternet.com  
www.bryanbutcher.com