
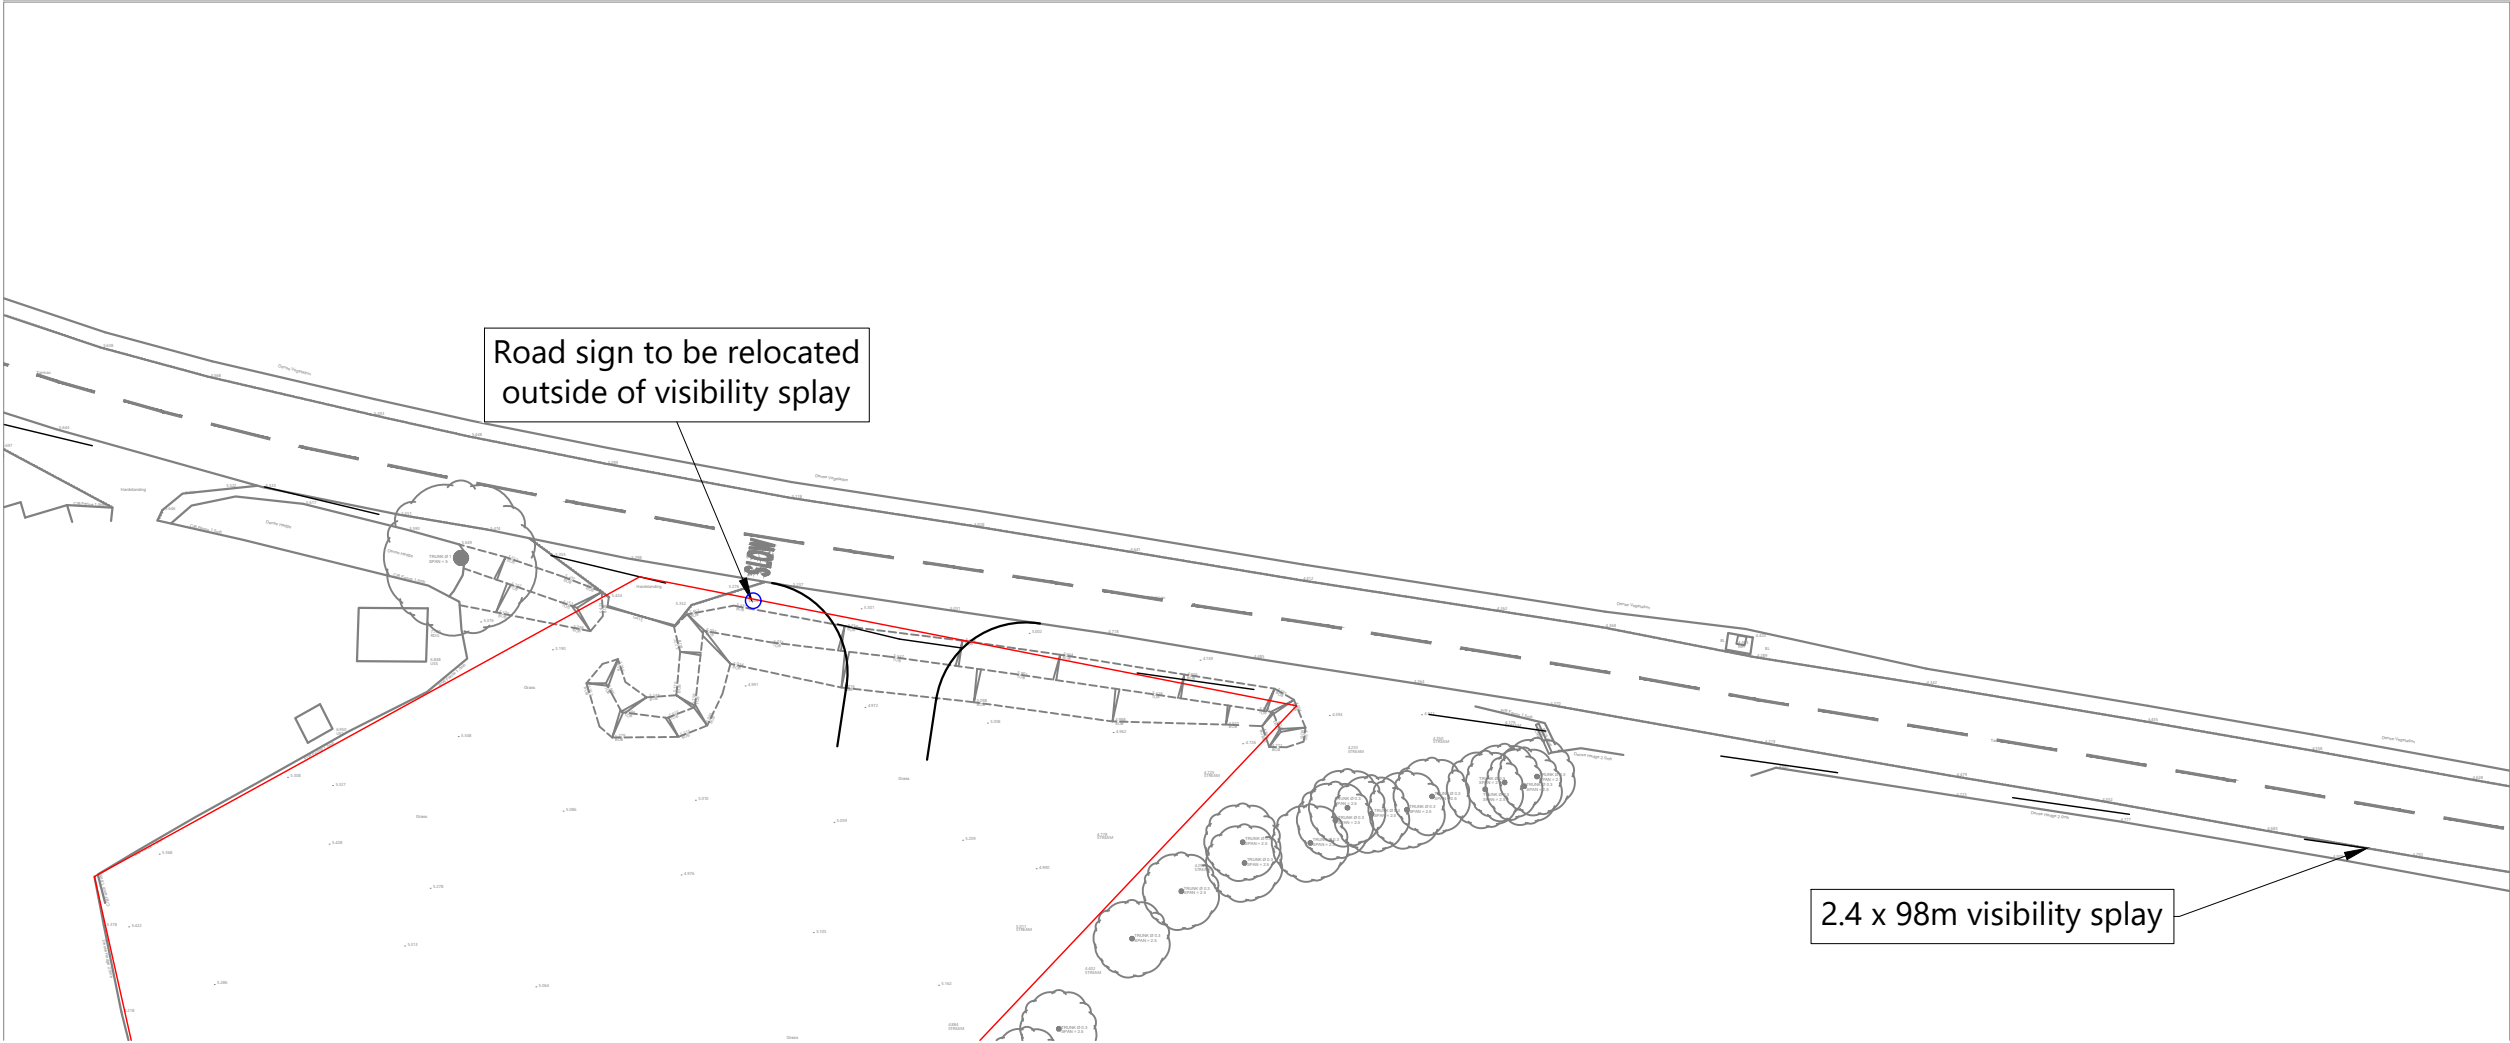


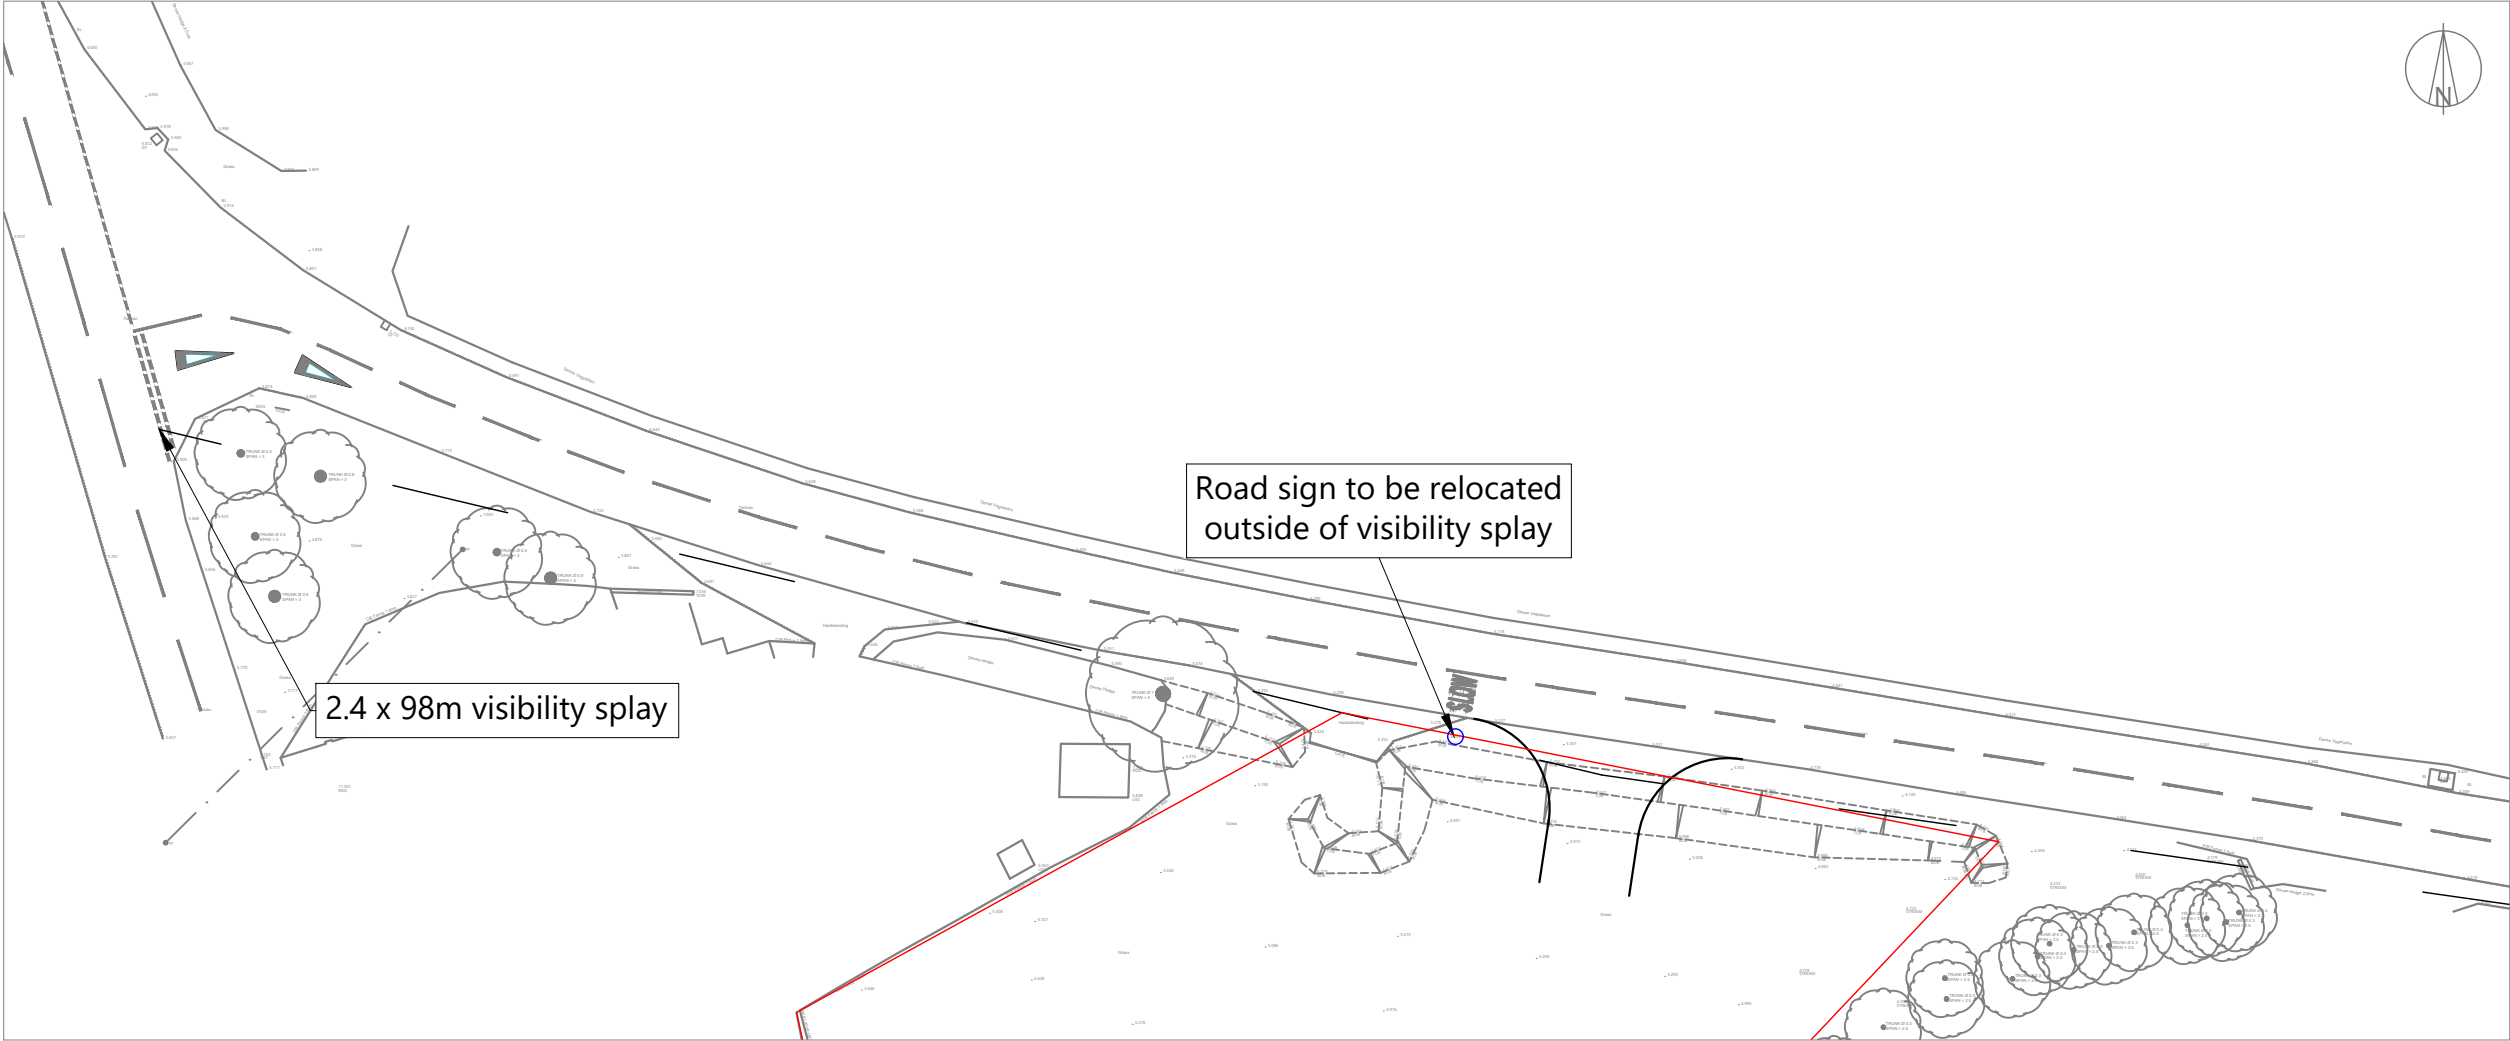

NOTES:
Drawing contains OS data © Crown copyright and database rights 2019
OS Licence 100056454.

Red line indicative

ISSUE	REASON FOR REVISION	DATE

PROJECT: SEFTER ROAD, PAGHAM		
CLIENT: BASING PARTNERS LIMITED		
PROJECT REFERENCE: 19134	DRAWING NUMBER: 02	SCALE: 1:500 @A3

Highgate <i>Transportation</i> www.highgatetransportation.co.uk First Floor, 43-45 Park Street Bristol BS1 5NL 01179 349 121 © Highgate Transportation Limited		
TITLE: PROPOSED SITE ACCESS VISIBILITY SPLAY		
DATE: 16/12/19	DRAWN BY: BL	CHECKED: DT