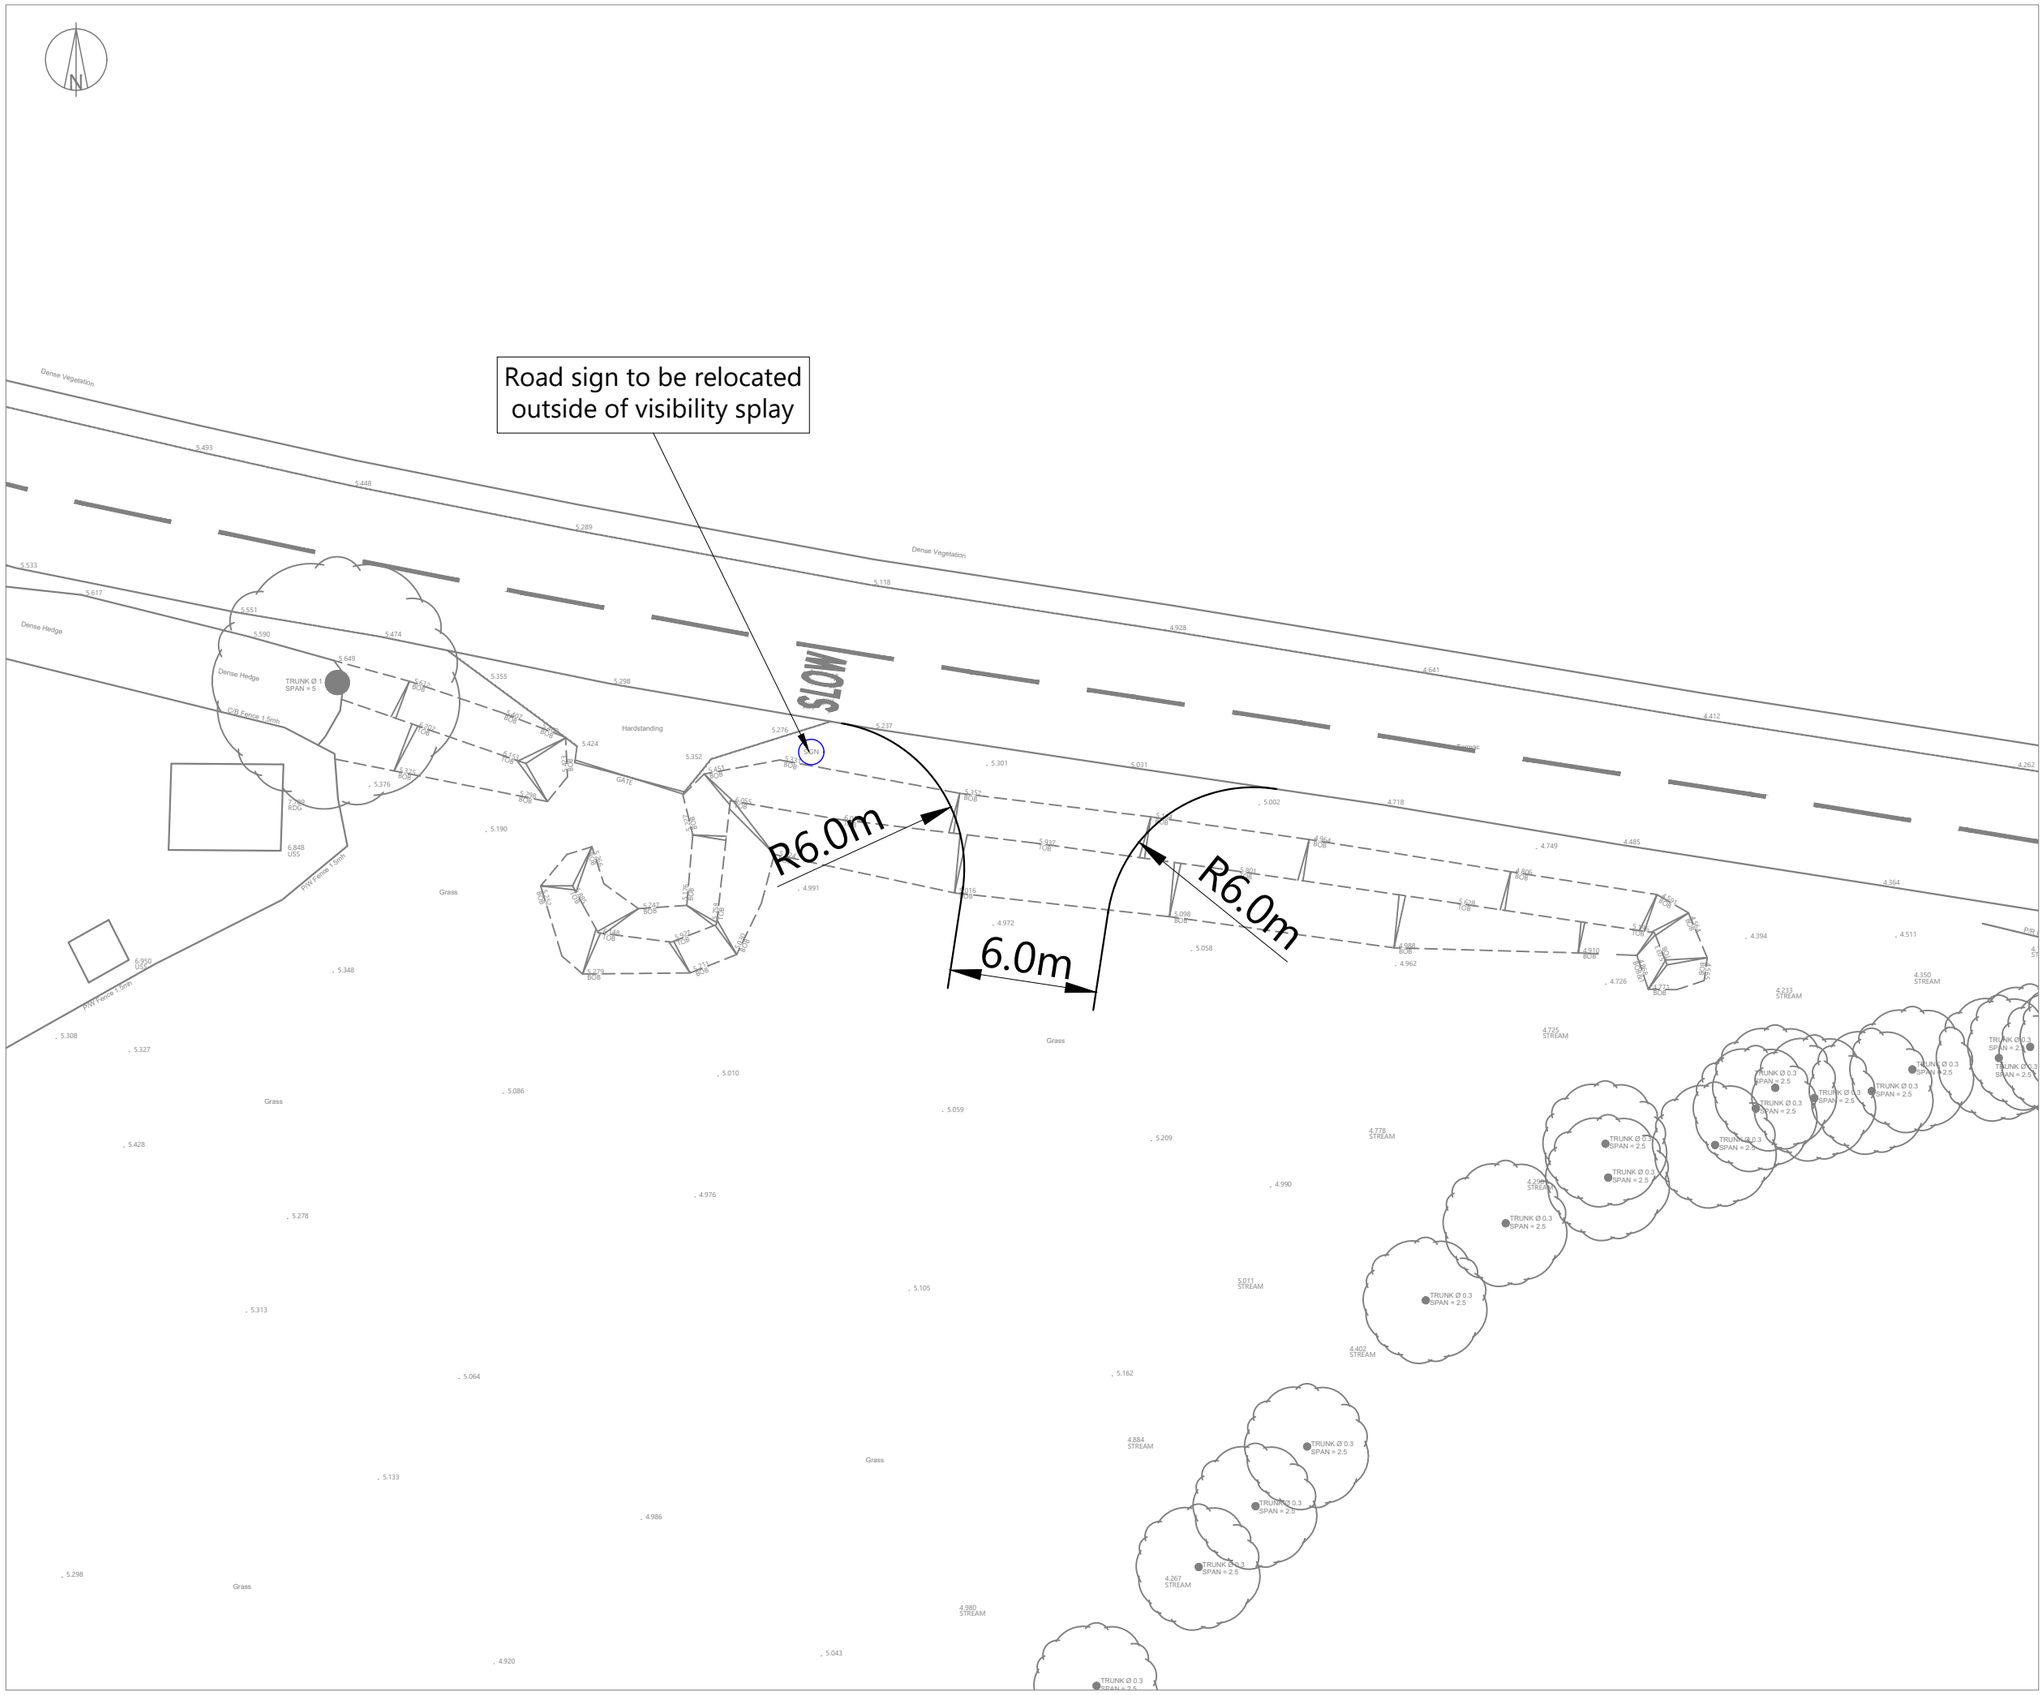

NOTES:

Drawing contains OS data © Crown copyright and database rights 2019
OS Licence 100056454.

ISSUE	REASON FOR REVISION	DATE

PROJECT:

SEFTER ROAD, PAGHAM

CLIENT:

BASING PARTNERS LIMITED

PROJECT REFERENCE:	DRAWING NUMBER:	SCALE:
19134	01	1:250 @A3

HighgateTransportation

www.highgatetransportation.co.uk

First Floor, 43-45 Park Street
Bristol BS1 5NL
01179 349 121

© Highgate Transportation Limited

TITLE:

PROPOSED SITE ACCESS ARRANGEMENTS

DATE:	DRAWN BY:	CHECKED:
16/12/19	BL	DT