


28/10/2019

SEFTER SCHOOL HOUSE, PAGHAM ROAD, PAGHAM, PO21 3PX

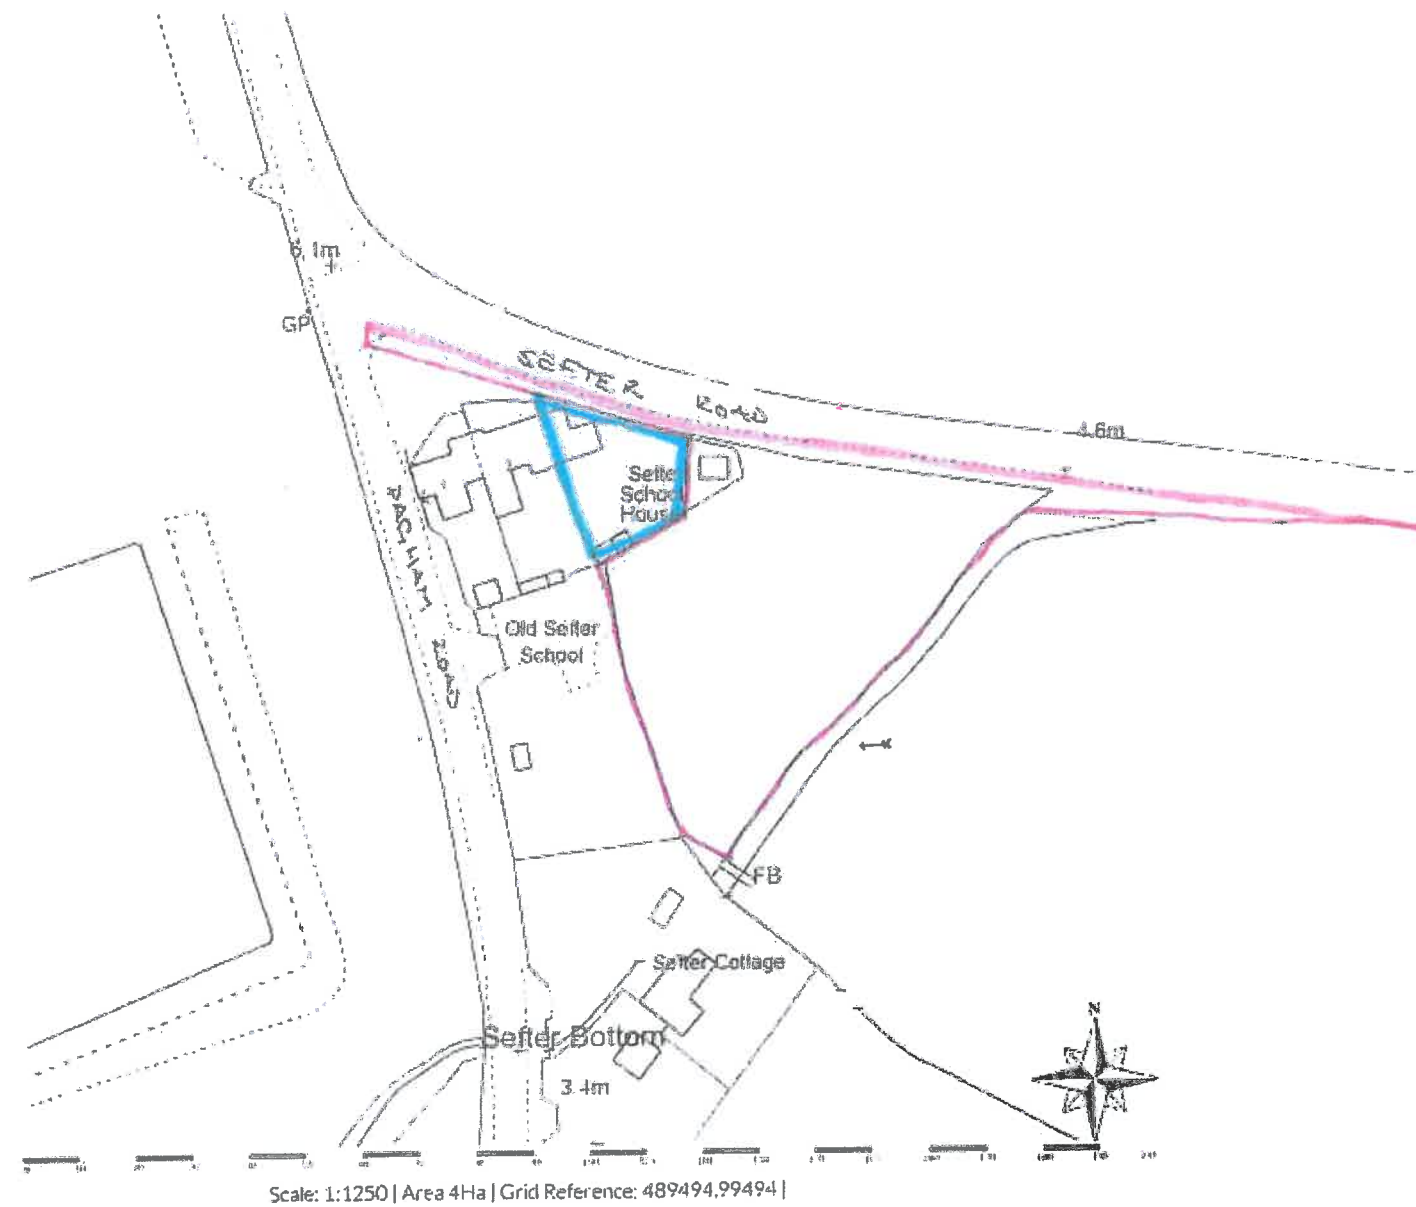

RJCA Chartered Architects
The White House, 2 Lavant Road
Chichester, West Sussex PO19 5RQ
Tel: 01243 779600
Mobile: 07973435493
Email: rjcatkinson@btinternet.com

Project Name: Site adjacent to Sefter School House

Drawing: Location plan - scale 1:1250 @ A3

Drawing Number: 2019/26/02

Rev.