


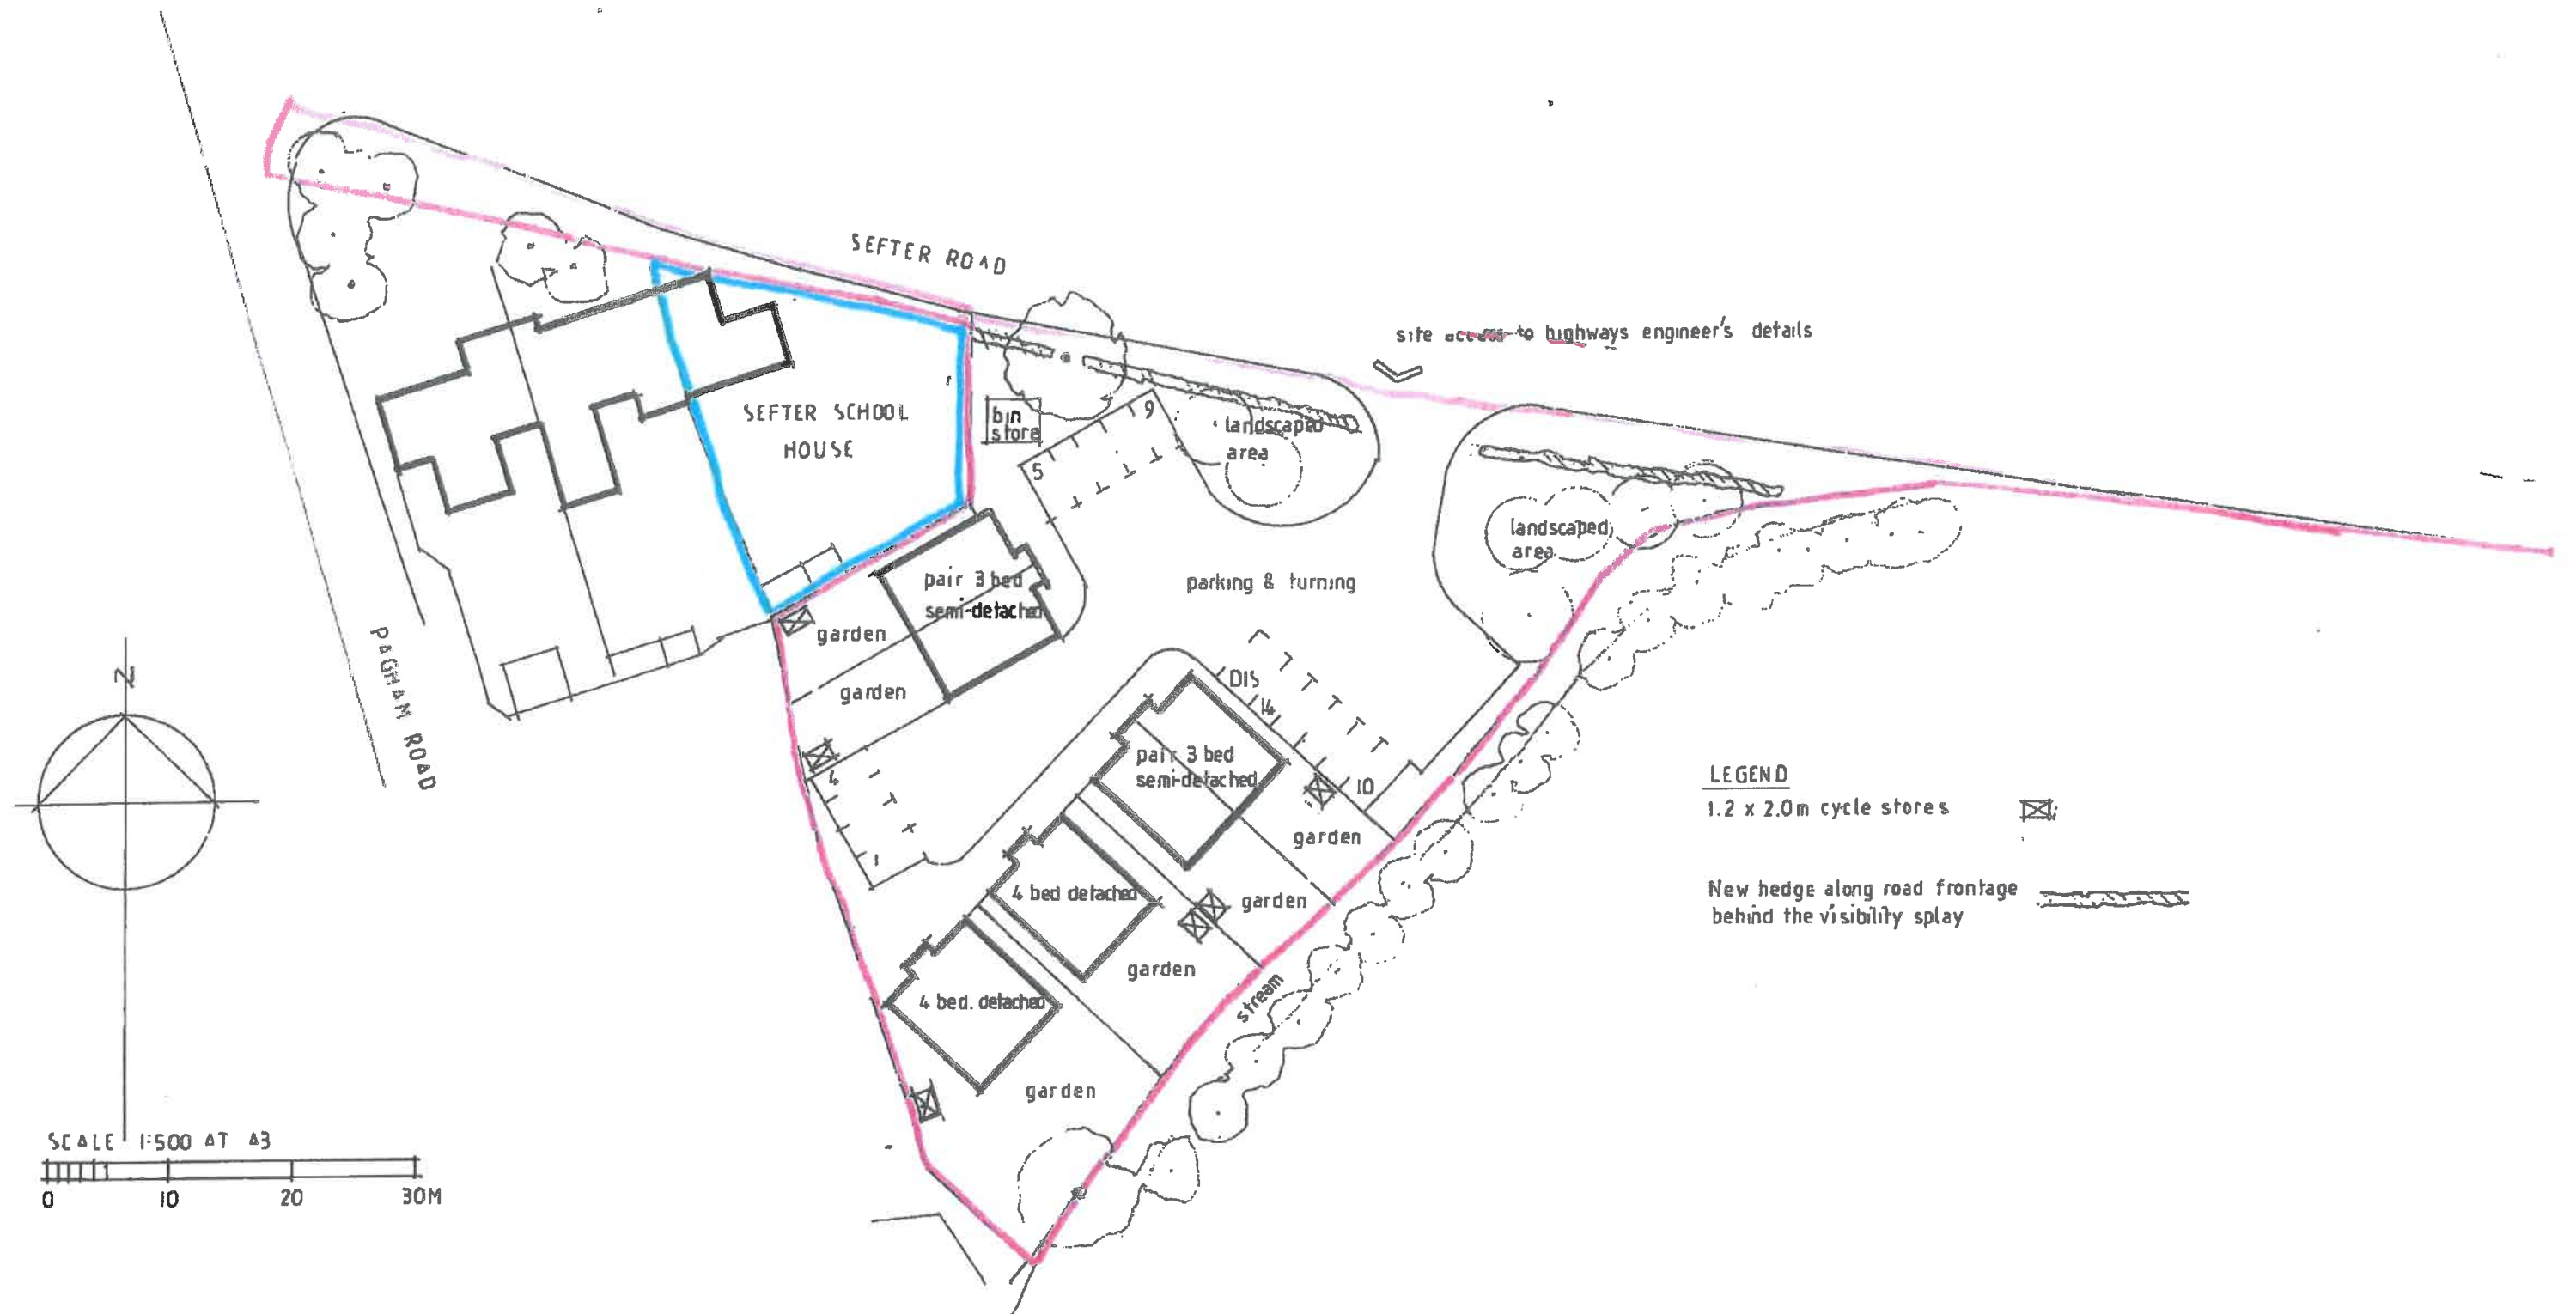

**RJCA Chartered Architects**  
 The White House, 2 Lavant Road  
 Chichester, West Sussex PO19 5RQ  
 Tel: 01243 779600  
 Mobile: 07973435493  
 Email: rjcatkinson@btinternet.com

**Project Name:** Site adjacent to Sefter School House

**Drawing:** Block/site layout plan – scale 1:500 @ A3

**Drawing Number:** 2019/26/C1

Rev.