


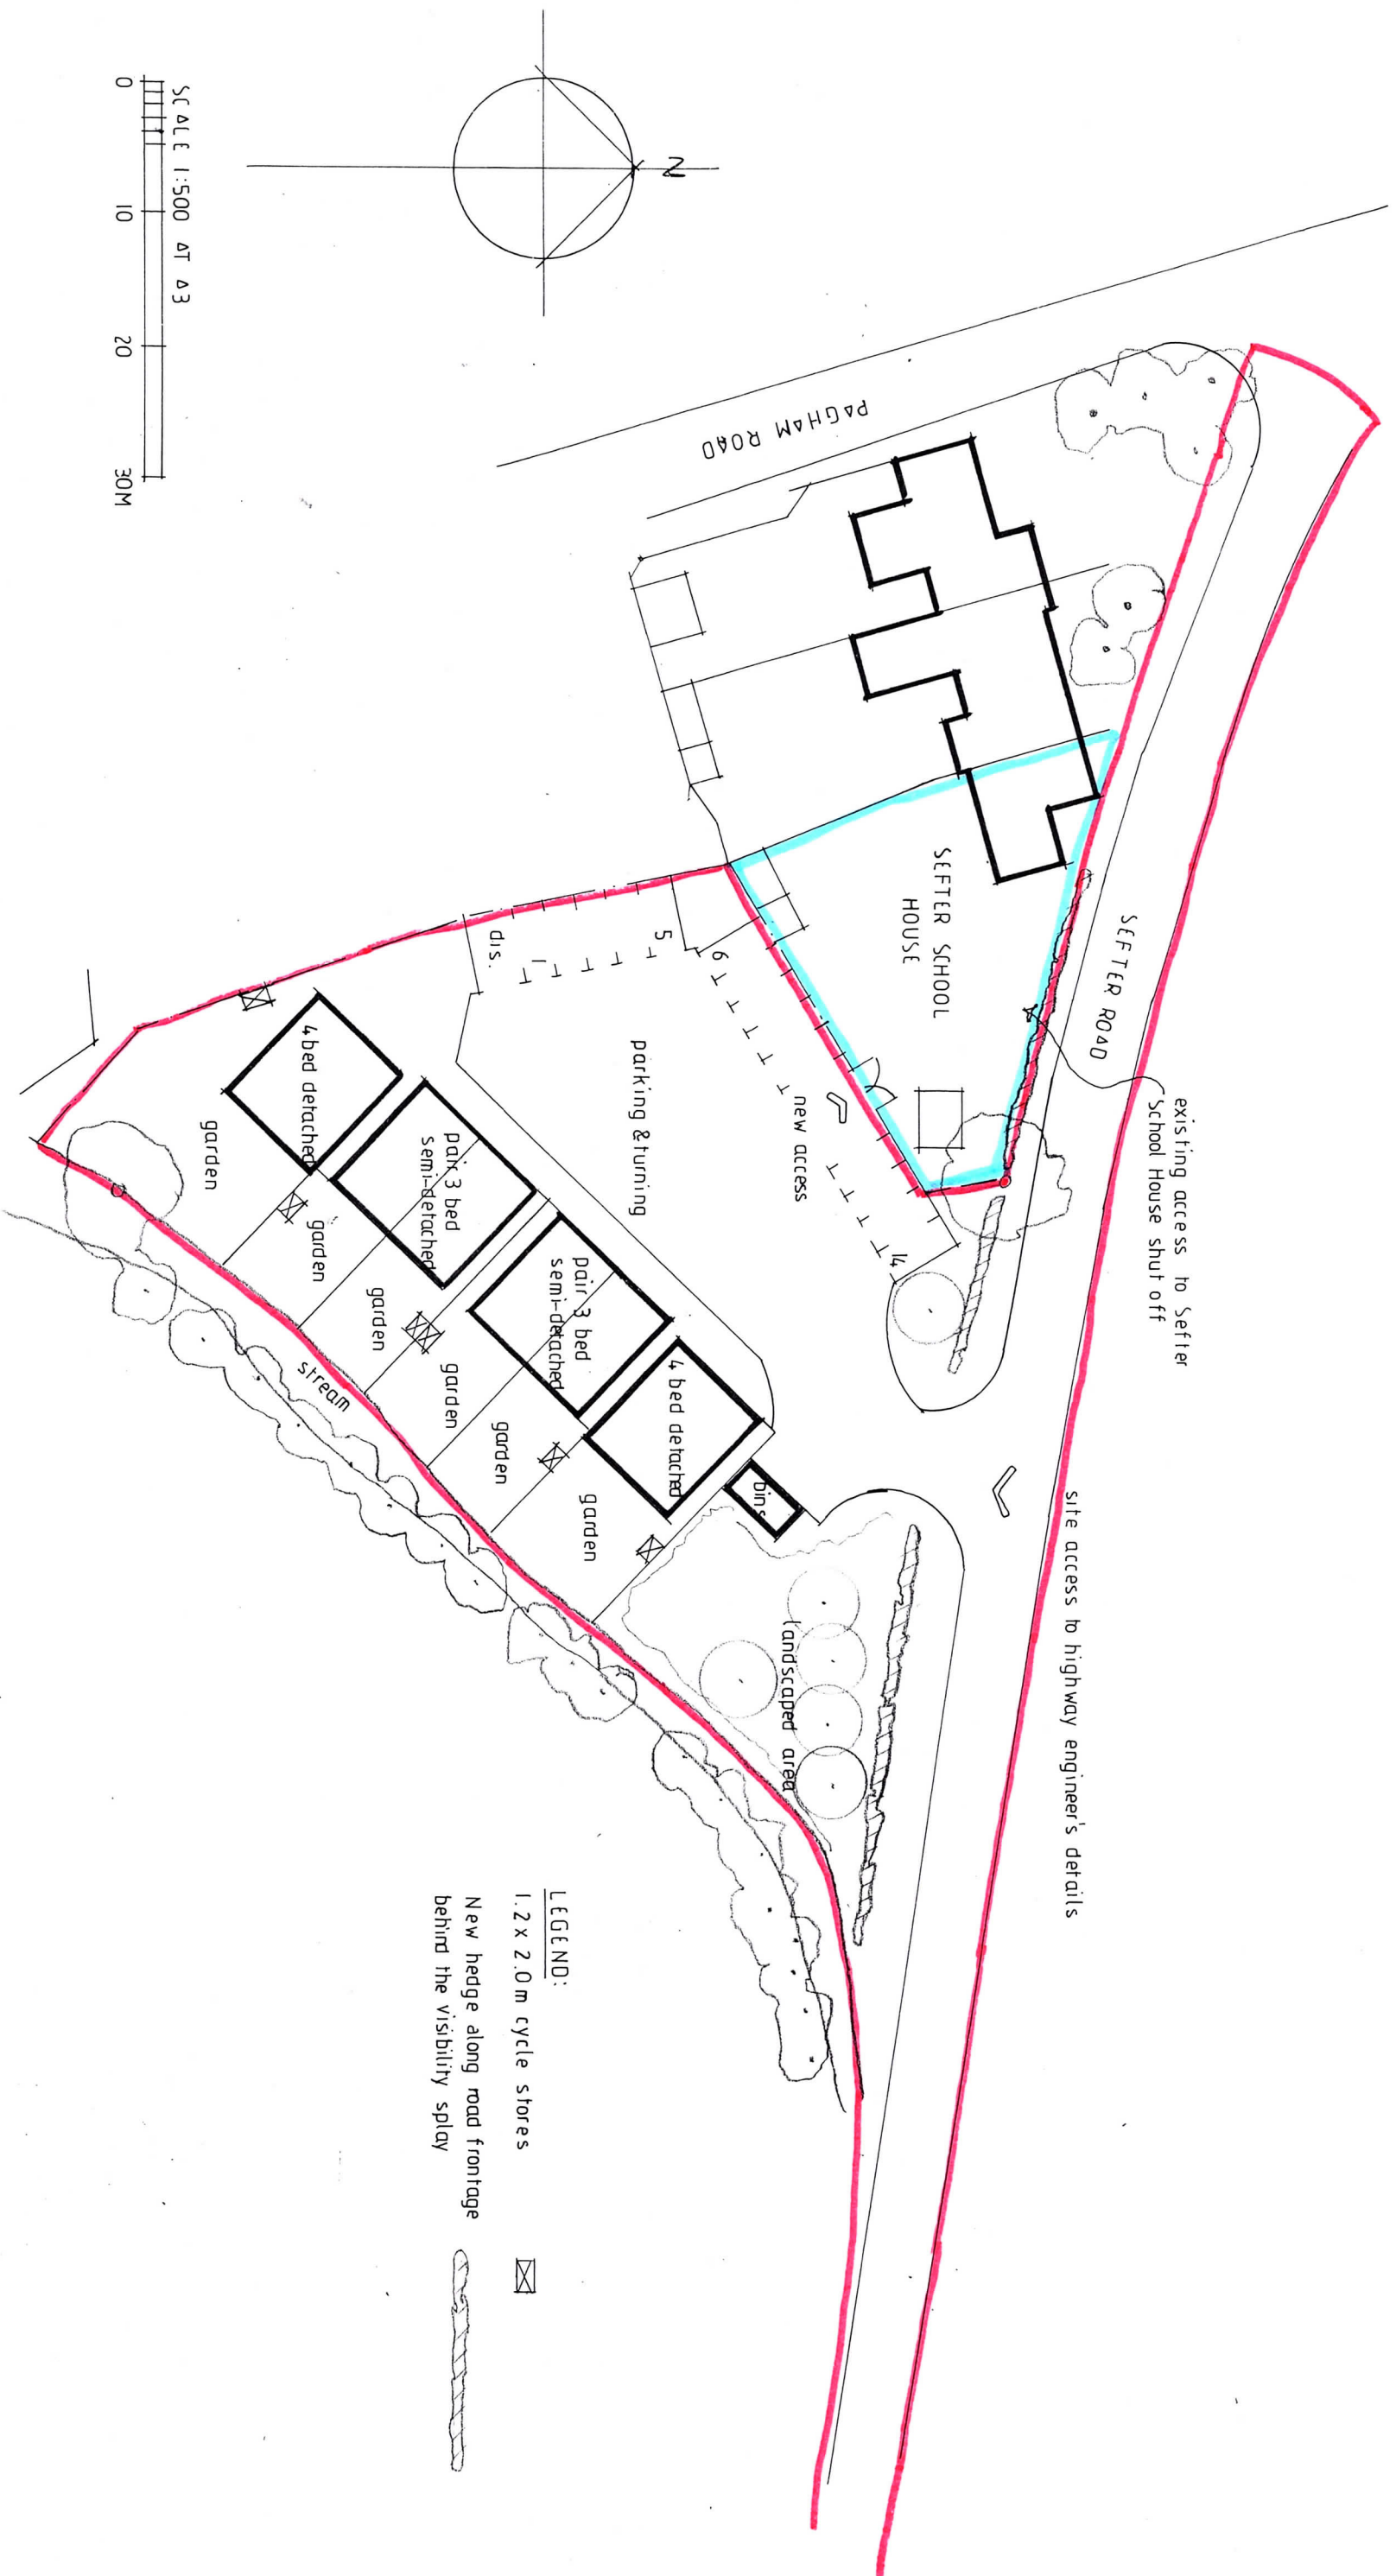

RJCA Chartered Architects
The White House, 2 Lavant Road
Chichester, West Sussex PO19 5RQ
Tel: 01243 779600
Mobile: 07973435493
Email: rjcatkinson@btinternet.com

Project Name: Site adjacent to Setter School House
Drawing: Block/site layout plan – scale 1:500 @ A3
Drawing Number: 2019/26/01
Rev. **A**