




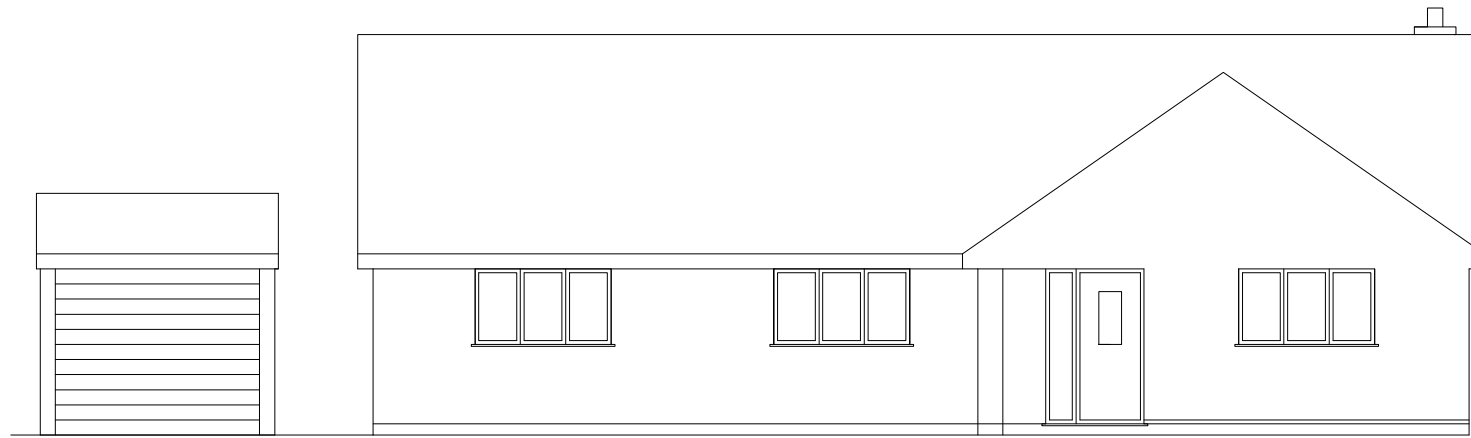


EAST

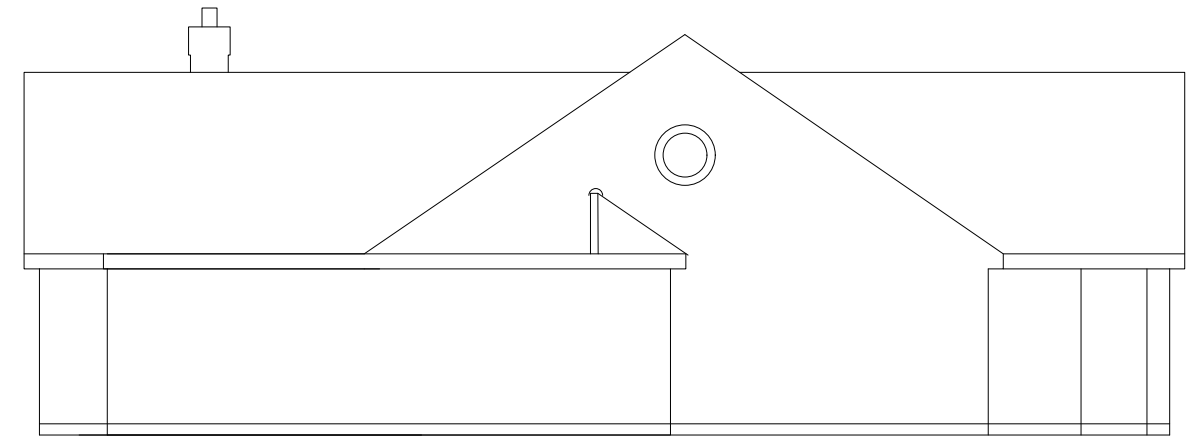

SOUTH

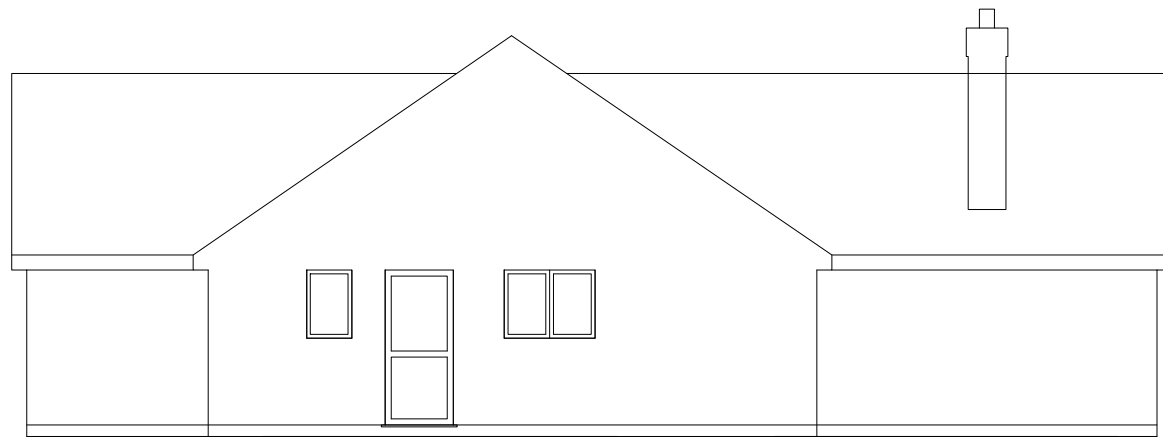

NORTH

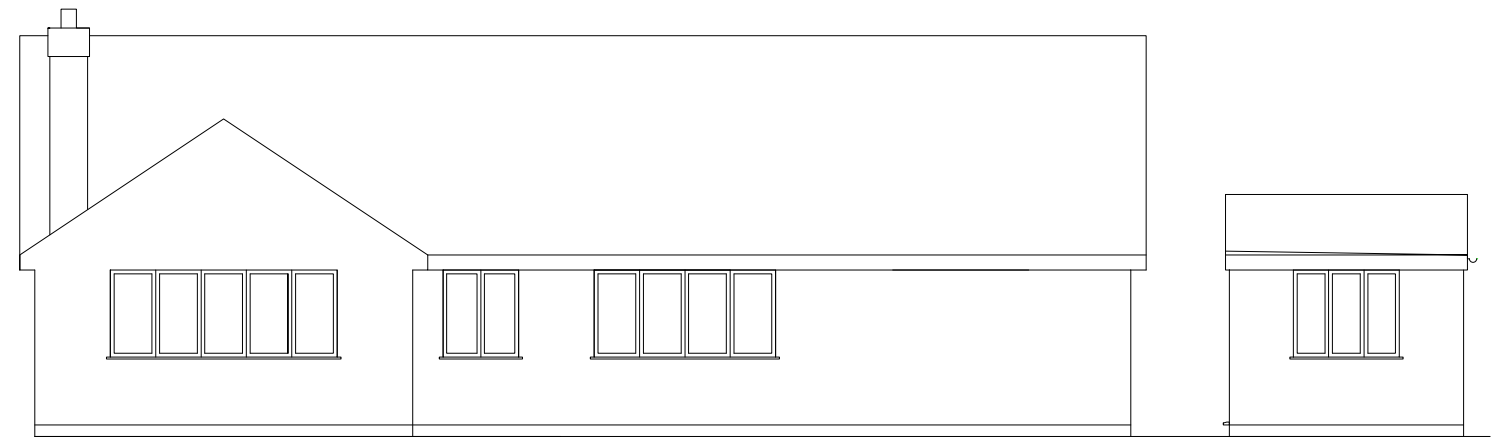

WEST

Mr. P. Barnes
16 Lagoon Road
Pagham PO21 4TJ
PROPOSED ELEVATIONS
Date; October 2020 Scale 1:100