
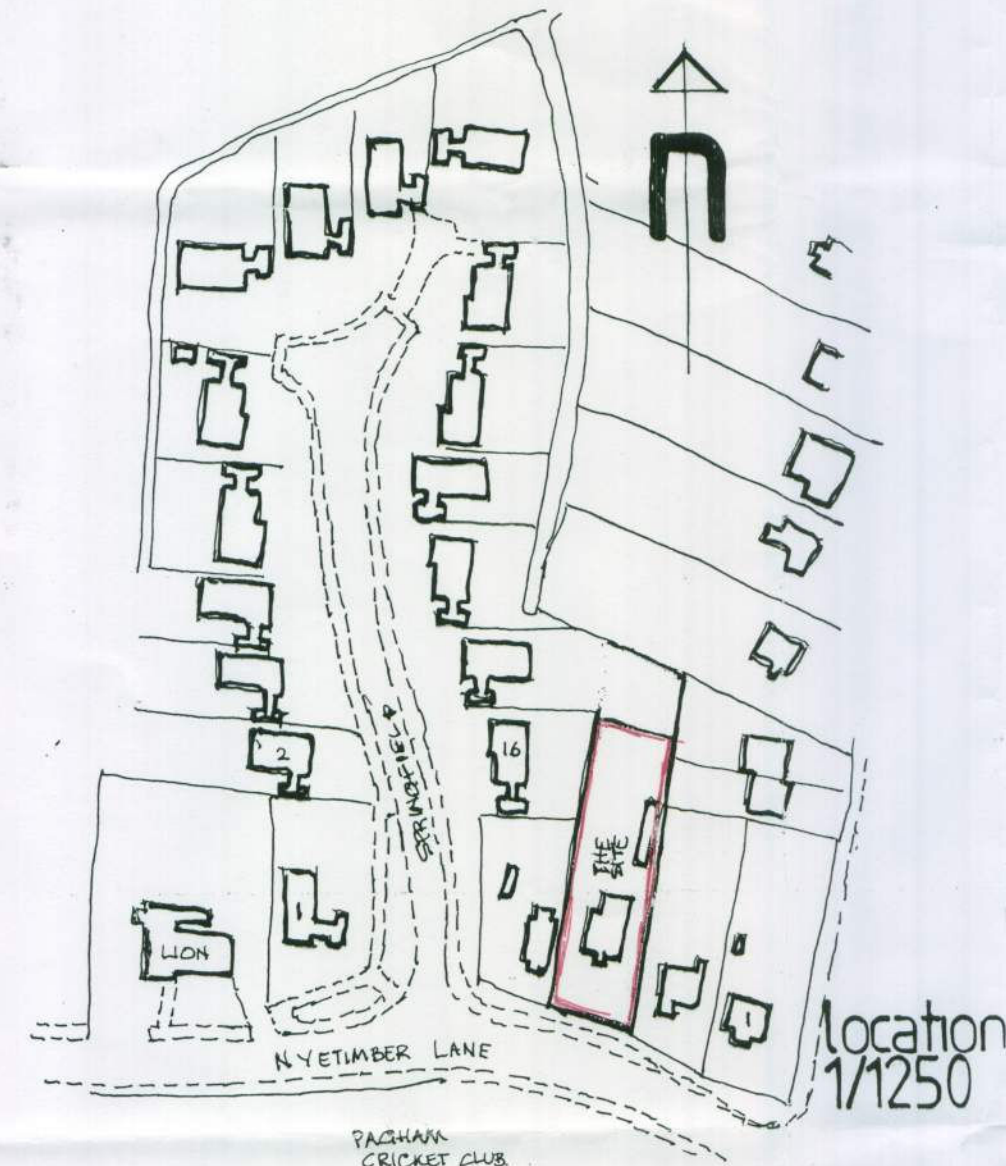
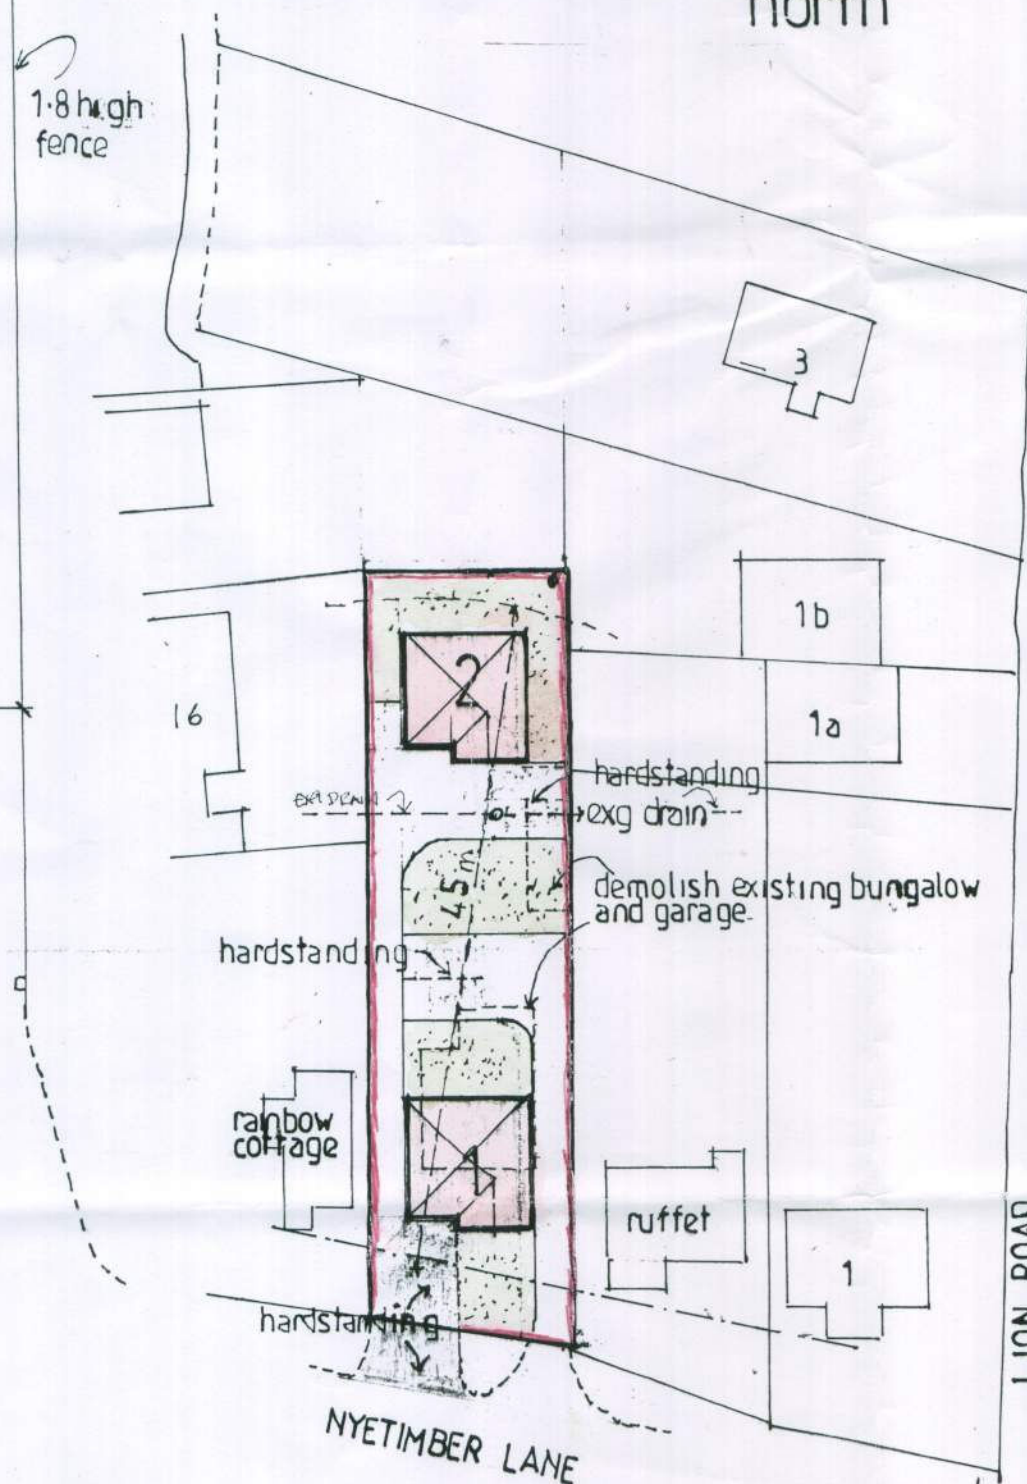
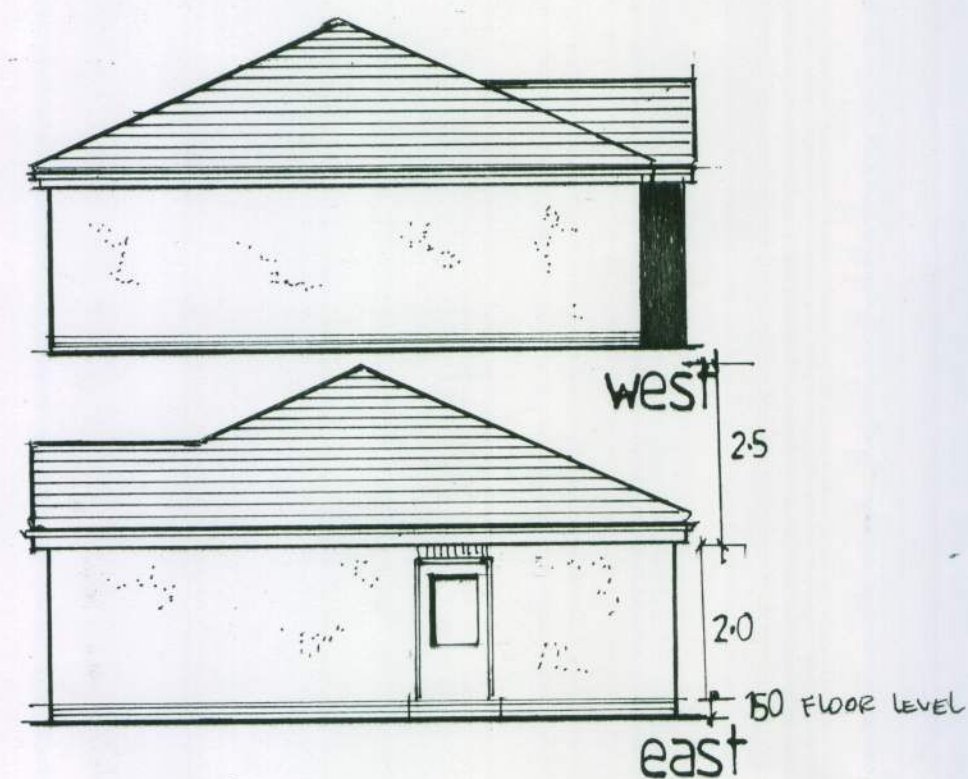
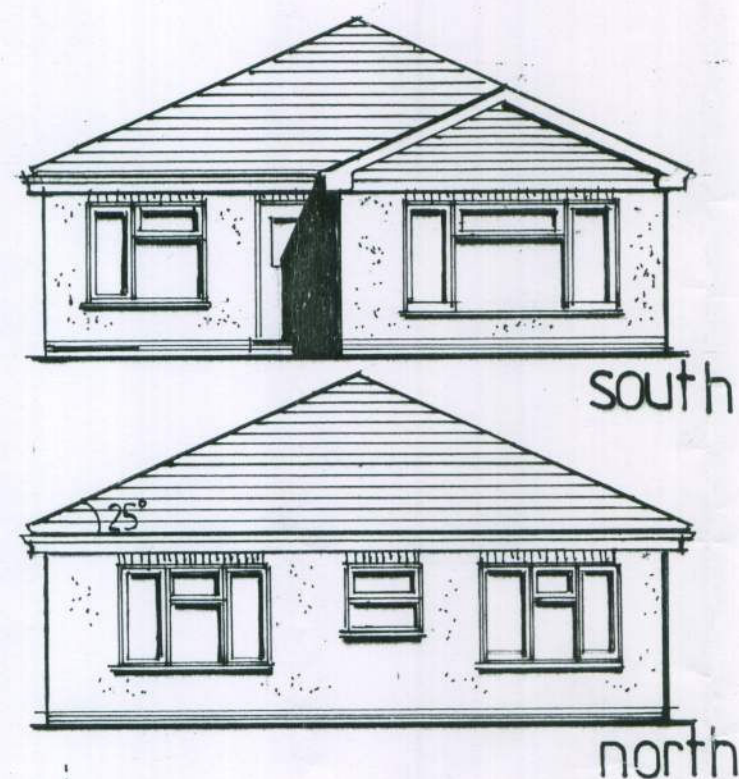


outline planning permission with all matters reserved for demolition of sub standard bungalow for erection of two-2 bedroom bungalows with associated access driveways. Springfield, nyewood lane, pagham, west sussex.

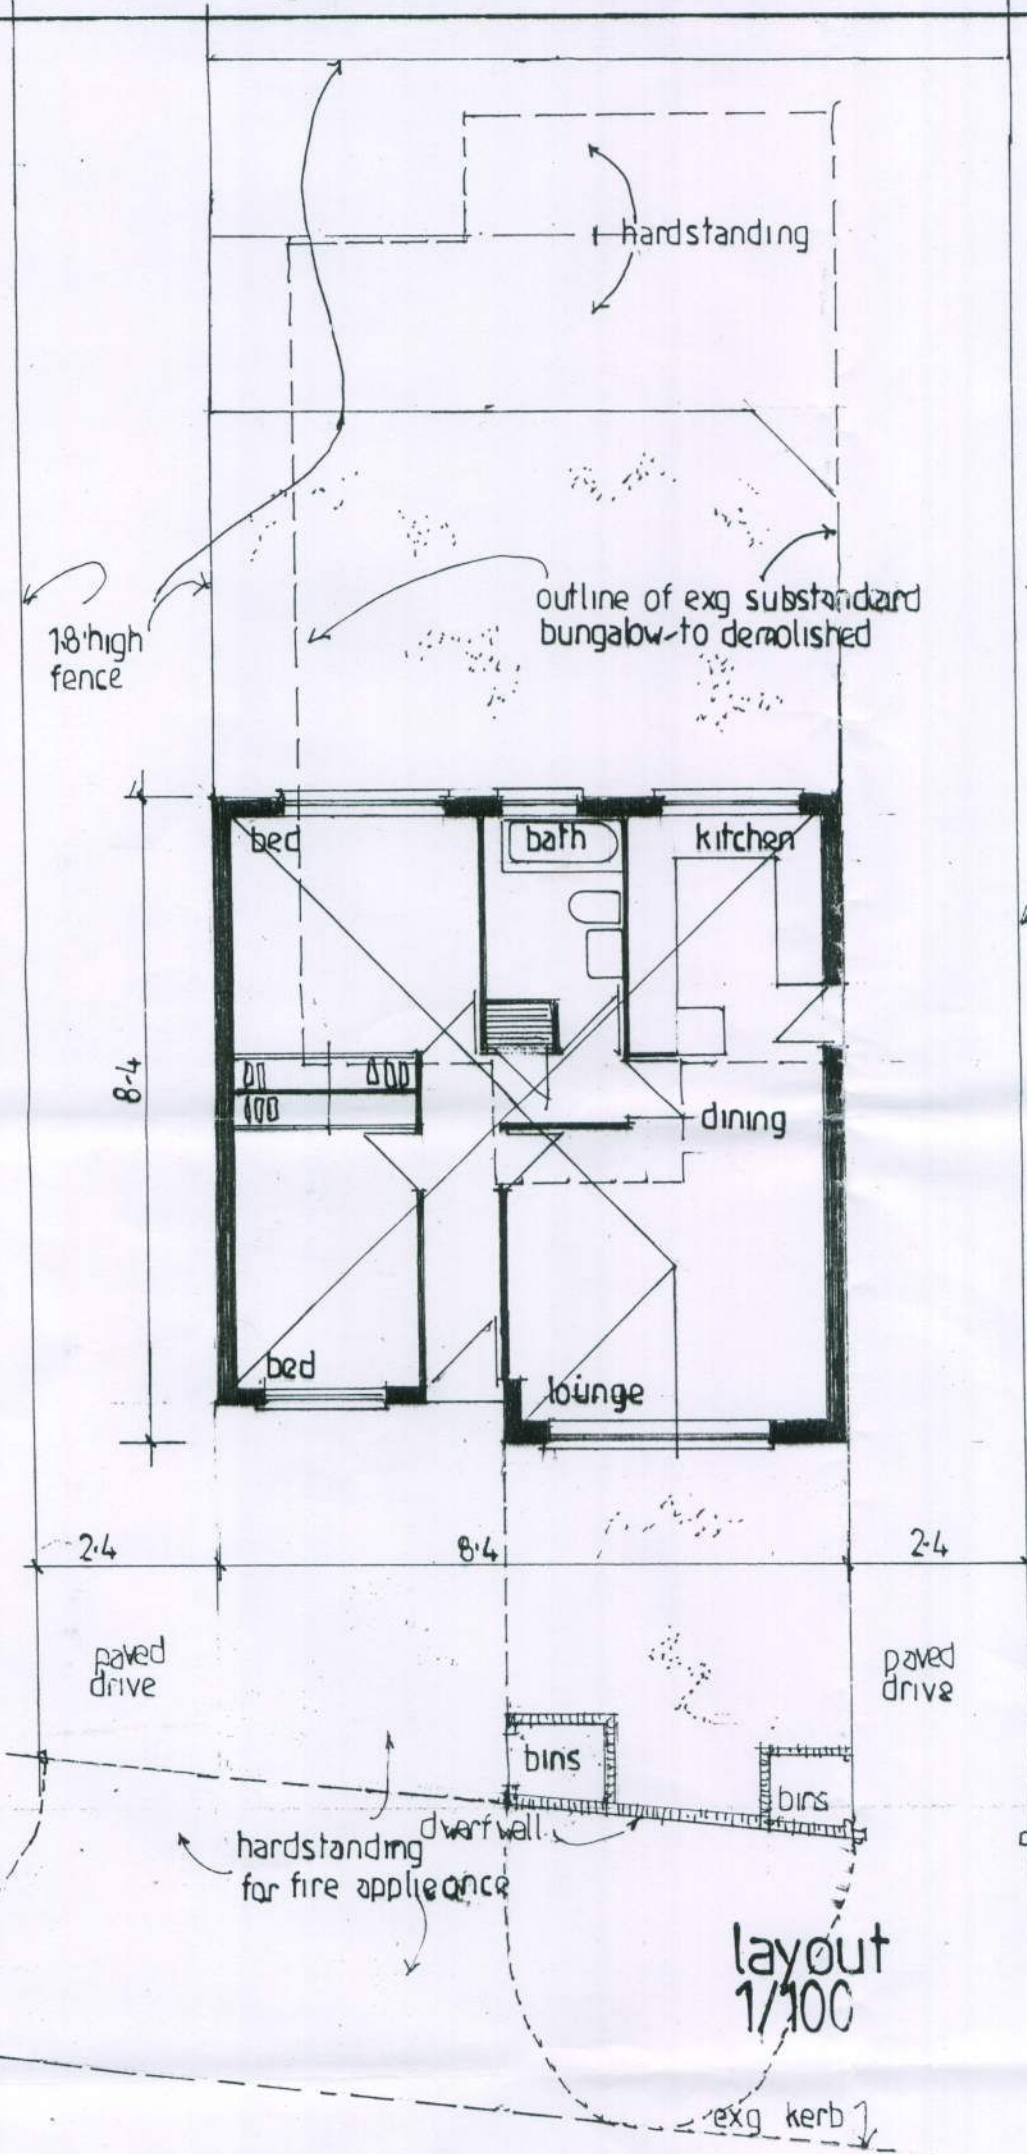

ARUN DISTRICT COUNCIL

No P 117 09

Received

Geoffrey Evans

ARCHITECTURAL & PLANNING CONSULTANT

Room 21, Pagham Hall, Pagham, Dogmer Regis, PO21 4NN Telephone: 01243 287122

DATE SCALE 1/100 No 2098