



Scale 1:50

Scale 1:50

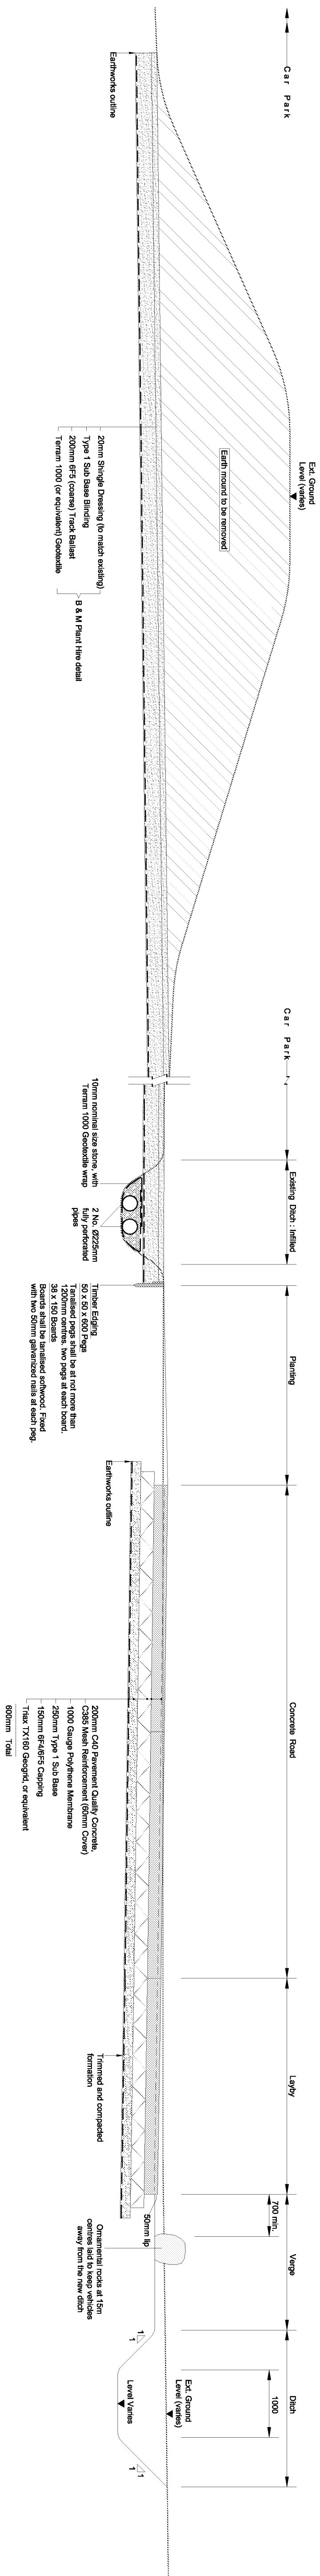


Scale 1:50

Scale 1:50

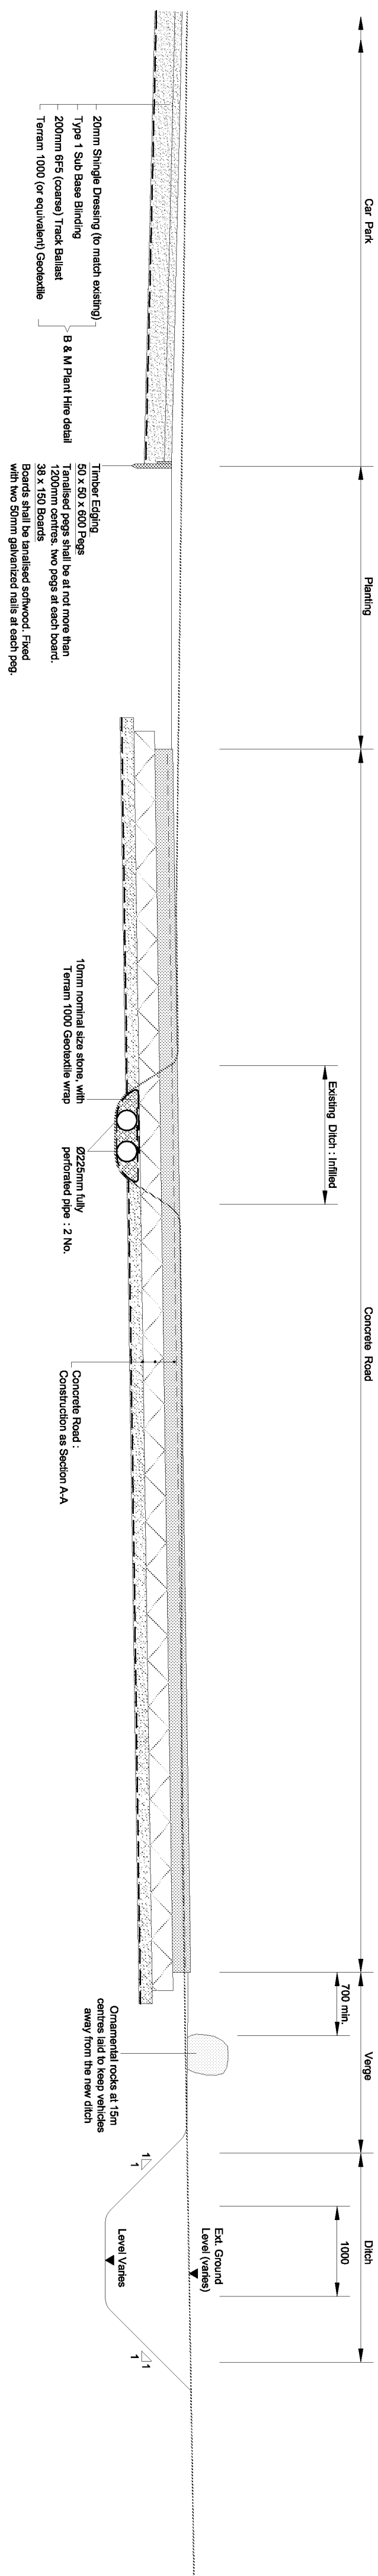

Scale 1:50

Scale 1:50

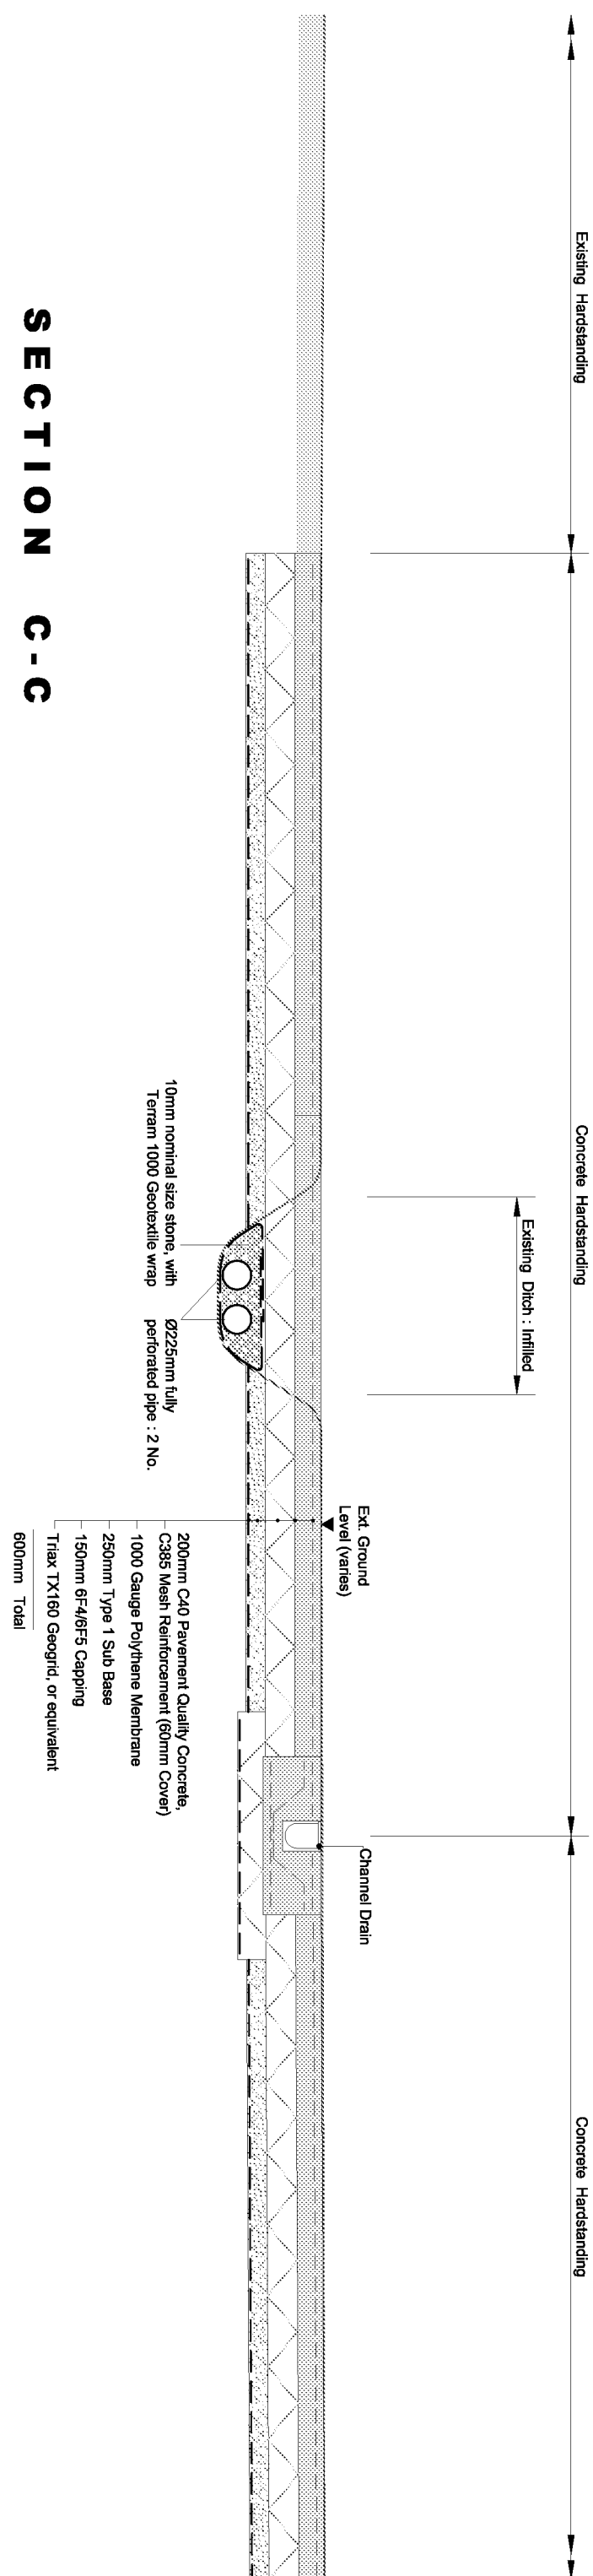

1. The drawing to be read in conjunction with all relevant Architect and Engineers drawings and specifications.
2. Dimensions are in millimeters unless noted otherwise.
3. Original topographic survey undertaken by Shaw Colegate.
4. For all topographic survey information see Shaw Colegate drawing No. 10417-TP.
5. All levels based on Ordnance Survey of Great Britain.
6. For General Notes see drawings 28075-100.
7. Causal references are to the Specification for Highway Works (MASH) dated Oct. 2017.
8. Preventive treatments shall be inspected and any wet or deleterious material shall be excavated and replaced with well compacted coping material.
9. The resultant finished surface shall be proof tested.
10. Subject to confirmation from the Contract Administrator all soil landscape areas shall involve dry grass seed or alternative planting.

Archibald Shaw 

CLIENT
Barfoots of Botley

New Packhouse Sefter Farm, Pagham

Sections

DRAWN BY PF	CHECKED BY VC	DESIGNED BY PF
SCALE @ A1 as shown	@ DATE Oct. 2017	STATUS Preliminary
JOB NO.	DRAWING NO.	REVISION