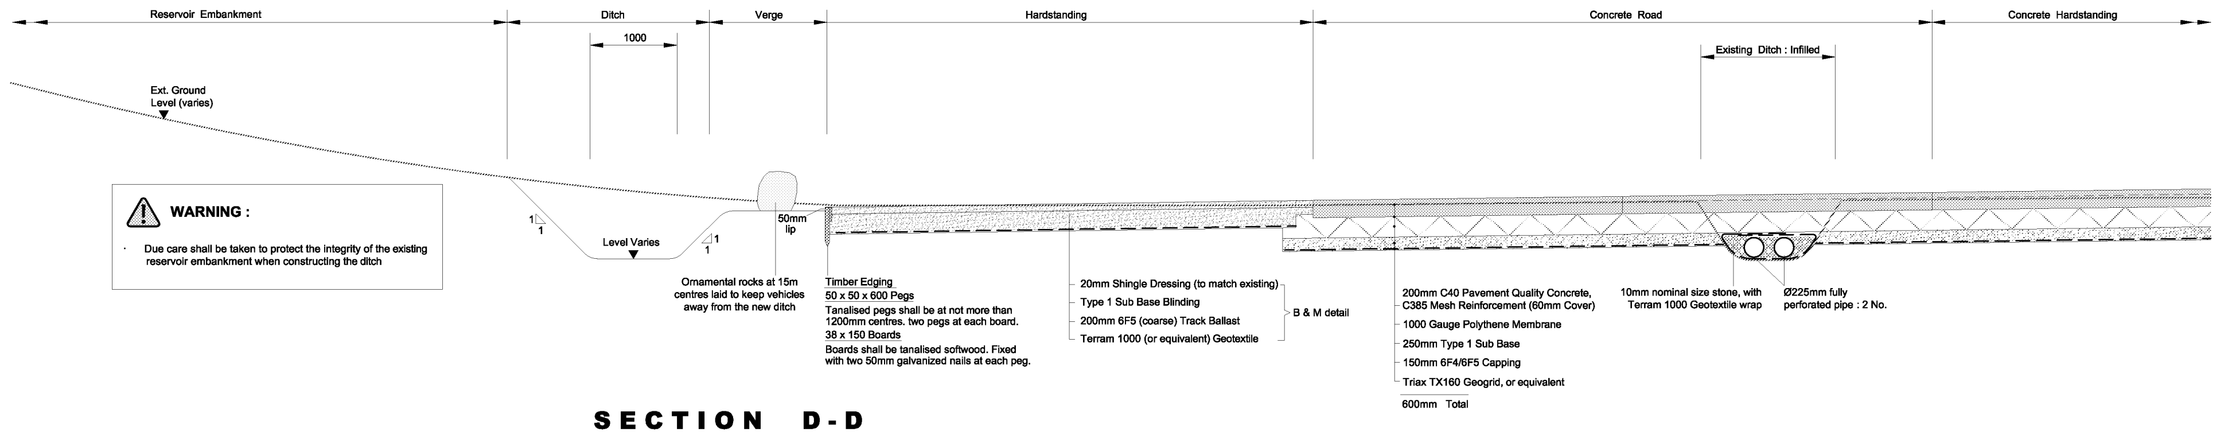

SECTION D-D

Scale 1:50

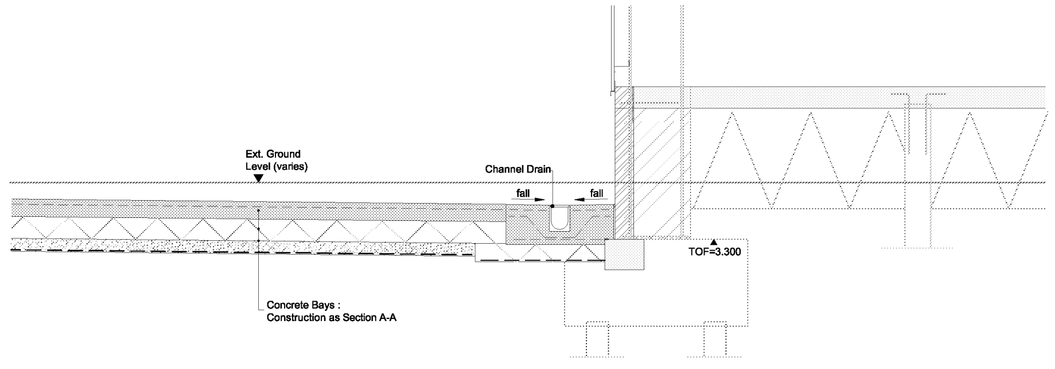

SECTION E-E

Scale 1:50

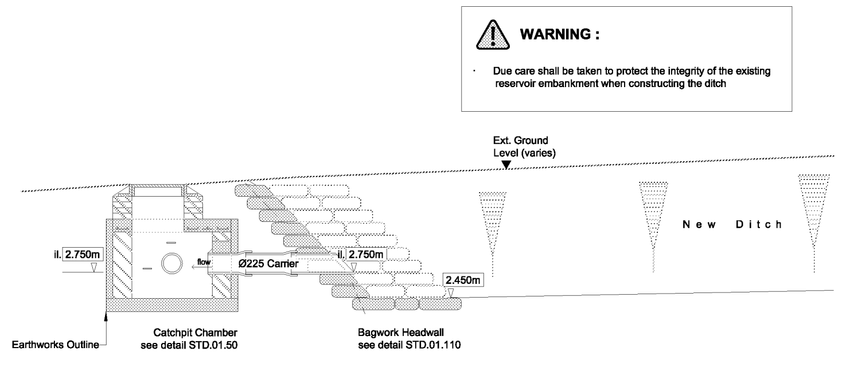

SECTION F-F

Scale 1:50

NOTES

1. This drawing to be read in conjunction with all relevant Architects and Engineers drawings and specifications.
2. Dimensions are in millimetres unless noted otherwise.
3. Original topographic survey undertaken by Shaw Colegate.
   For full topographic survey information see Shaw Colegate drawing No. 10417-TP.
   All levels based on Ordnance Survey by GPS.
4. For General Notes see drawing 28725-100.
5. Clause references are to The Specification for Highway Works (HMSO) dated Oct. 2017.
6. Pavement formations shall be inspected and any soft or deleterious material shall be excavated and replaced with well compacted capping material.
   The resultant formation shall be proof rolled.
7. Subject to confirmation from the Contract Administrator all soft landscape areas shall receive utility mix grass seed or alternative planting.

REV	DESCRIPTION	CHECKED	DATE
P6	HARDSTANDING CONSTRUCTION UPDATED.	-	PF-24-01-18
P5	DRAWING ISSUED FOR COMMENT.	-	PF-11-12-17
P4	SECTION F-F ADDED.	-	PF-09-11-17
P3	SECTION E-E ADDED.	-	PF-31-10-17
P2	STONE DRESSING OVER TYPE 1 SHOWN.	-	PF-19-10-17

Archibald Shaw

[redacted]

CLIENT
Barfoots of Botley

PROJECT
New Packhouse
Sefter Farm, Pagham

Sections D - D, E - E and F - F

DRAWN BY	CHECKED BY	DESIGNED BY
PF	VC	PF
SCALE @ A1	©DATE	STATUS
as shown	Oct. 2017	Preliminary
JOB NO.	DRAWING NO.	REVISION
28725	104	P6

ARUN DISTRICT COUNCIL P/171/17/OOC